



PLANNING COMMISSION STAFF REPORT

FOR CONSIDERATION BY PLANNING COMMISSION ON OCTOBER 27, 2026

BEECHWOOD PLACE – DESIGN PLAN

APPLICANT: Charter Commercial LLC
25 Crestview Hills Mall Road, Suite 103
Crestview Hills, KY 41017

OWNER: Charter Commercial LLC
25 Crestview Hills Mall Road, Suite 103
Crestview Hills, KY 41017

ENGINEER: Mark D. Walker
6809 Main Street, No. 1064
Cincinnati, OH 45244

REQUEST: Requesting approval from the Clermont County Planning Commission for Beechwood Place – Design Plan

LOCATION: The subject property (PIN 413111A023) is located off of Beechwood Road, North of State Route 32.

HISTORY: No relevant history for the subject property.

DEVELOPMENT PROPOSAL:

Beechwood Place – Design Plan consists of 10 residential lots on a vacant, wooded property. The subject property is surrounded by a residential land uses. The proposed land use is detached single-family residences which will compliment the existing land use pattern within the area. The total area is +/- 3.130 acres.

DEVELOPMENT DATA:

Current Zoning: “R-2” Single Family Detached Structure Residential Zone.

Total Lots: 10

Area in Lots: +/- 2.491 acres

Area in Open Space: N/A

Total Site Area: +/- 3.130 acres

Area in R/W: +/- 0.244 acres

Density: +/- 3.19 du/a

School District: West Clermont Local School District

Homes:

Number of Units: 10 units

Min. Lot Area: +/- 10,000 sq. ft.

Front Yard Setback: 30 ft.

Rear Yard Setback: 30 ft.

Min. Lot Width: 75 ft.

Side Yard Setback: 10 ft.

SITE ACCESS:

The Design Plan shows access will be provided off of Beechwood Road.

STAFF ANALYSIS:

Per the review of Beechwood Place – Design Plan, the development will follow all requirements pertaining to Article V of the *Clermont County Subdivision Regulations* based on conditions noted in the Design Plan Comment Review Meeting. The proposed subdivision is an expected development and complements the land uses of the surrounding area. There are a number of conditions that must be met regarding the development. Departmental comments are below and the applicant and developer are aware of the requirements in order for this subdivision to be constructed.

Clermont County Community & Economic Development Comments:

1. A forty foot (40') private street easement must be provided for the proposed Beechwood Place. All maintenance obligations of the private street should be codified in the HOA.
2. Any future development of the site must comply with any and all regulations from Clermont County, Union Township, the State of Ohio, or any other applicable agency.

Clermont County Engineer's Office Comments:

1. Refer to the Clermont County Engineer's Office for their comments.

Clermont County Water Resources Department Comments:

1. Provide calculations to verify sizing of 2-inch LPFM.
2. Provide a minimum of 4 feet of cover over sanitary sewers.
3. Manhole #2 needs to be lined per our standards.
4. Label the easement for Private Street that the sanitary sewer and water main is in as a "Public Utility Easement".
5. Water Main, Fire Hydrant, and Sanitary Sewer LPFM need to be within the appropriate easements per CCWRD standards. These can be found at wrd.clermontcountyohio.gov.
6. LPFM needs to have detail drawings S6.4, S6.5, and S6.6. This includes the low point manhole for draining the LPFM which is missing from profile sheets.

Clermont County W.M.S.C. Comments:

1. WMSC Section 410.1-1(G)(4)(a) – Detention Basin Location: Show the proposed detention or retention basin on the concept plan, including its approximate footprint, grading limits, and associated easements. The current plans reference stormwater detention but do not show the facility on the site plan or drainage area plan.
2. WMSC Section 410.1-1(K) – Preliminary Stormwater Analysis: Provide a preliminary hydrologic analysis identifying the calculation method, pre- and post-development peak flow rates, applicable critical storm frequency under Section 510, and estimated detention storage volume. Include the supporting assumptions, Curve Number values, and applicable soil classifications. The current plans provide watershed areas but do not include the information needed to evaluate runoff impacts and detention requirements.
3. WMSC Sections 310.2 and 310.2-3 – Detention Requirements and Downstream Capacity: The note on Sheet 7 stating that the downstream 48-inch culvert under Aston Road can accommodate increased runoff does not, by itself, exempt the development from applicable detention requirements. Provide the required preliminary detention analysis and delineate the routing of the 20.38-acre upstream off-site watershed entering the on-site swale. Provide the applicable downstream capacity evaluation to demonstrate that the proposed drainage approach will not cause adverse flooding, erosion, or impacts to adjoining properties.
4. WMSC Section 410.1-1(F) – Impervious Surface Areas: Provide a summary table identifying existing, proposed, and total post-development impervious surface areas, along with the percentage of the overall site that will be impervious.
5. WMSC Sections 410.1-1(G)(4)(d) and 520.4-1 – Post-Construction Water Quality BMPs: Identify the proposed post-construction stormwater BMP and its general location on the concept plan. Provide preliminary information demonstrating how the selected practice will address applicable water quality treatment and storage requirements.
6. WMSC Section 410.1-1(G)(4) – Construction-Phase Erosion and Sediment Controls: Identify the proposed stabilized construction entrance off Beechwood Road and the preliminary locations of temporary sediment traps or basins, as applicable, to manage runoff from disturbed areas during construction.
7. WMSC Sections 410.1-1(G)(4)(e) and 700.2-1 – Stormwater Facility Easements: Show the preliminary drainage and maintenance access easements needed for the proposed stormwater facilities. Identify the applicable easement limits and widths, including required drainage easements and maintenance access extending to the public right-of-way.

Soil and Water Conservation District Comments:

The design engineer states that his preliminary analysis shows that detention isn't required and cites Section 310.2-3 of the WMSC regulations. This section does not address the need for detention but rather the need to conduct a downstream hydraulic assessment. Section 310.2-1 addresses the need for detention, and states that "storm water detention shall be required when the critical storm is equal to two (2) years or greater." In addition, Section 520.4-1, states that for all construction activities that will disturb more than two acres of land, a post-construction best management practice (BMP) must be chosen to treat the Water Quality Volume.


STAFF RECOMMENDATION:

Based on Staff Analysis, request a motion to **APPROVE** the Beechwood Place – Design Plan with the following conditions:

1. All county and township departments' comments and conditions detailed in the staff report be satisfactorily addressed.
2. Any future development of the site must comply with any and all regulations from Clermont County, Union Township, the State of Ohio, or any other applicable agency.

ZONING MAP

BEECHWOOD PLACE

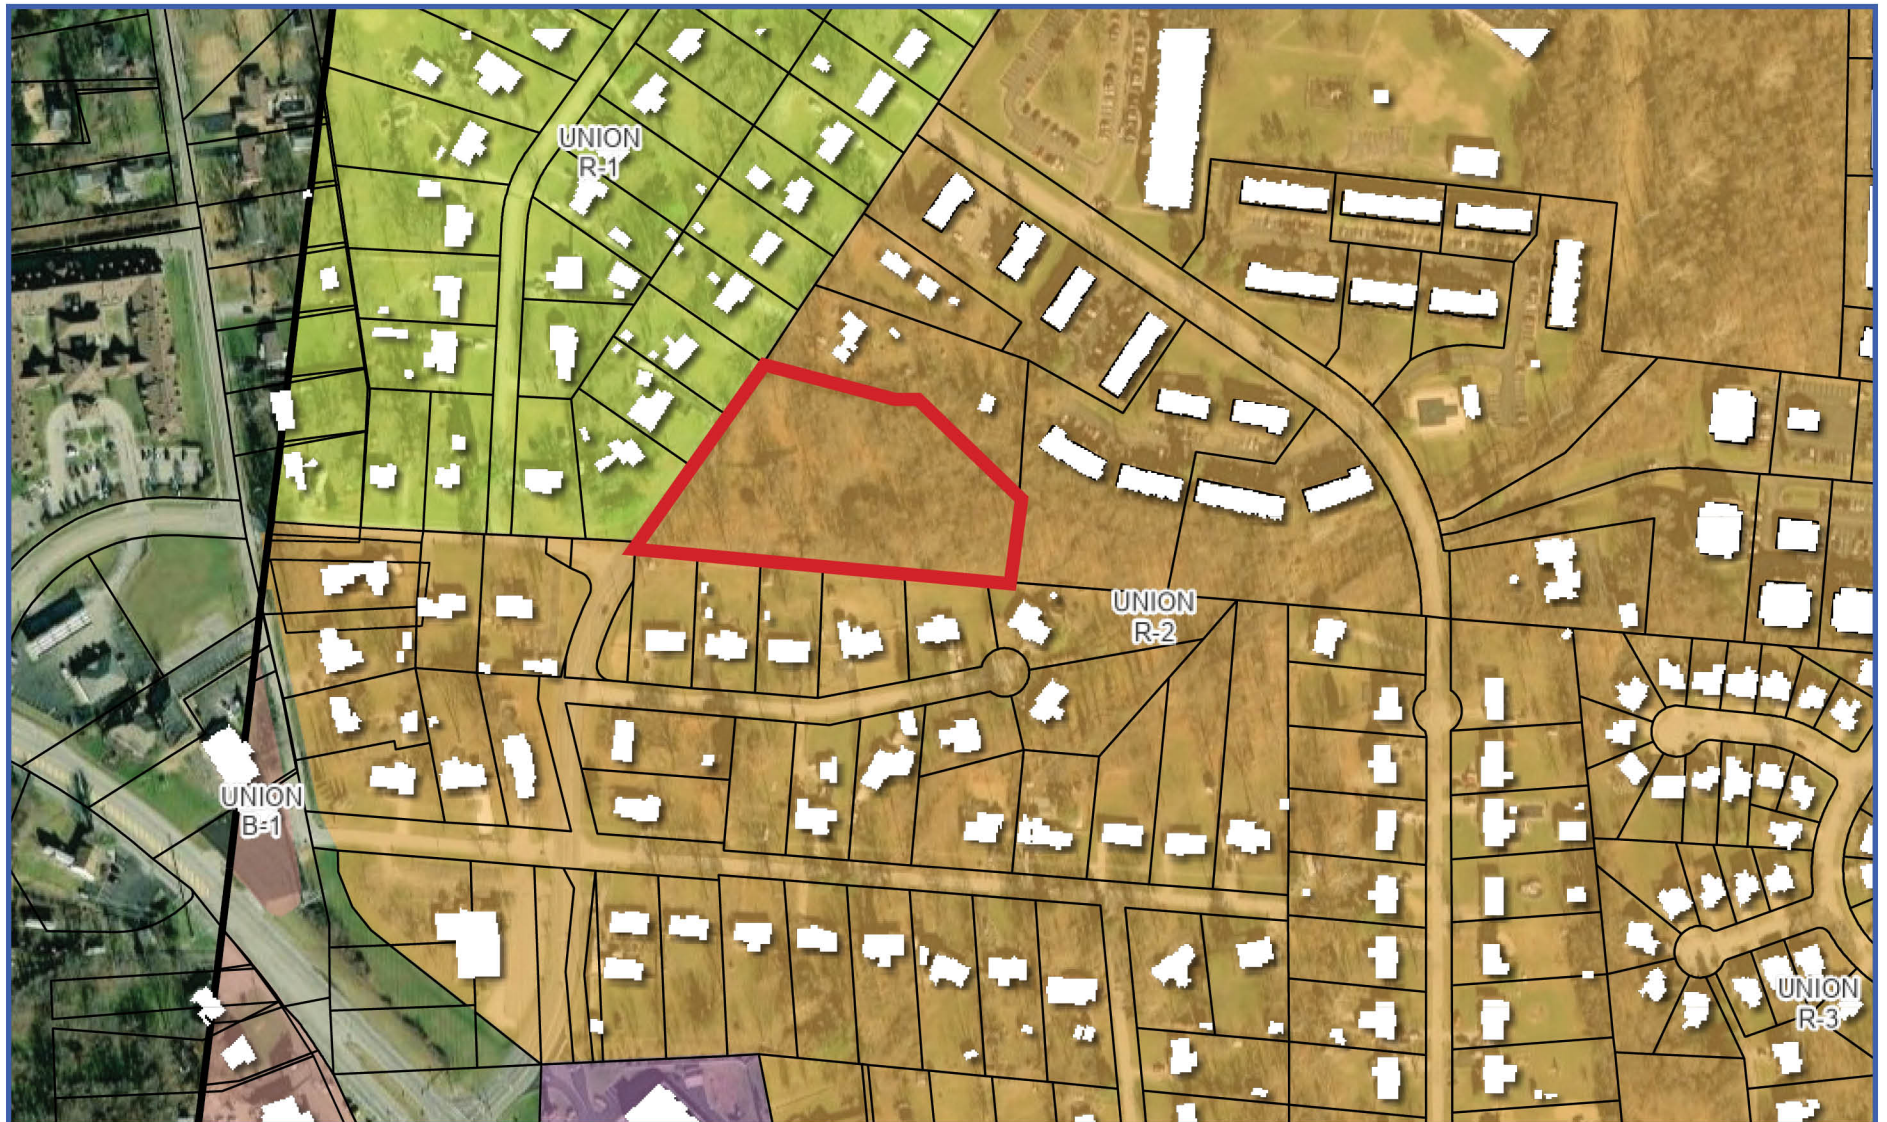

PROPERTY INFORMATION

Parcel Numbers: 413111A023

Total Site Area: +/- 3.130 Acres



PARCEL MAP

BEECHWOOD PLACE




PROPERTY INFORMATION

Parcel Numbers: 413111A023

Total Site Area: +/- 3.130 Acres



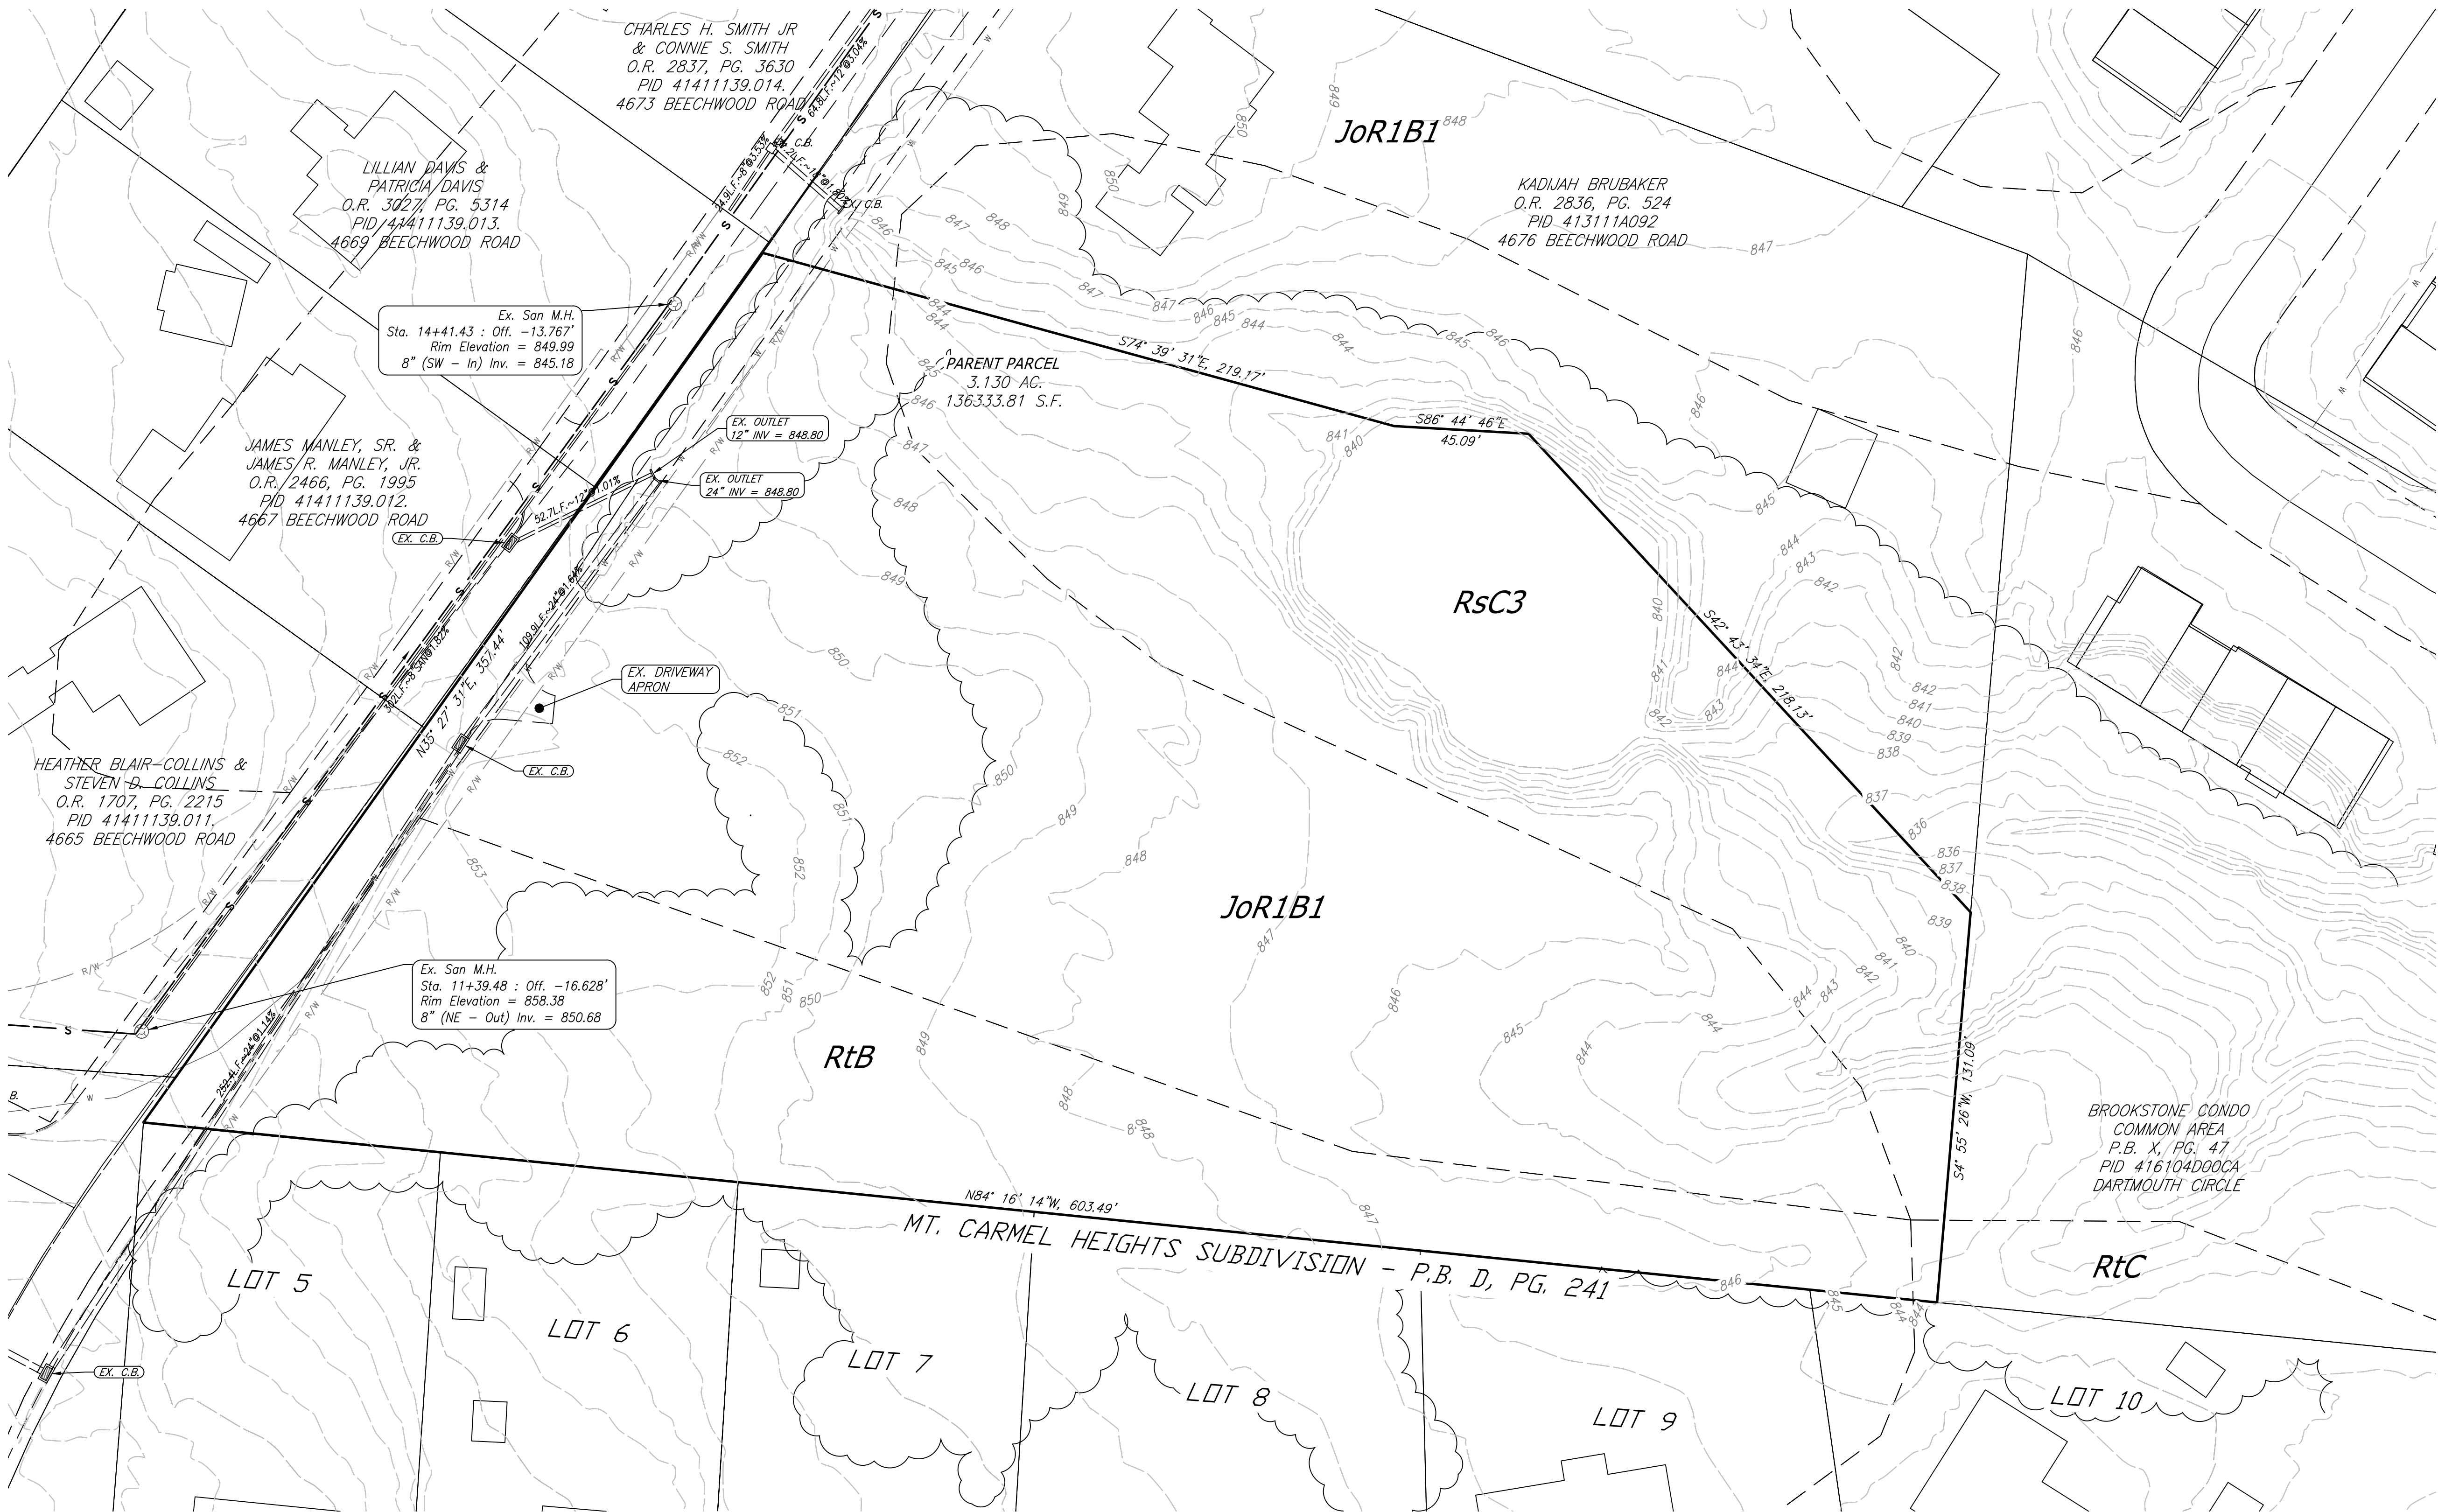


SITE/ZONING DATA


UNION TOWNSHIP - R2 (STRAIGHT) ZONE
MIN LOT SIZE - 10,000 S.F. (0.2296 ACRES)


Minimum lot width at building setback 75 ft
Minimum street frontage 75 ft
Front setback 30 ft
Rear setback 30 ft
Side setback 10 ft minimum

GROSS SITE AREA - 3.13 ACRES
R/W DEDICATION - 0.244 ACRES
NET SITE ACREAGE - 2.886 ACRES

PROPOSED SUBDIVISION PRIVATE STREET R/W - 0.400 ACRES
AREA IN LOTS - 2.491 ACRES
PROPOSED LOT COUNT - 10

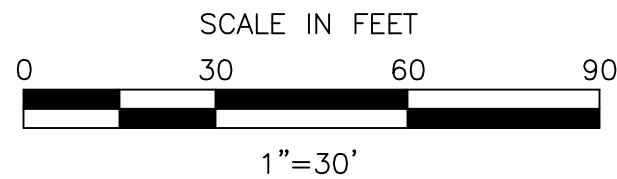

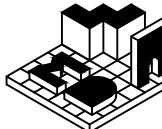BEECHWOOD PLACE SUBDIVISION DESIGN PLAN			
FILE NAME: 2 Ex. Site Conditions.dwg FILE PATH: \\2026 Projects\Collenstein_Paul\Beechwood\Cad\Concept Plan 2026\Sheets\	CLIENT CODE: CHARTER	SHEET TITLE: Ex. Site Conditions	SHEET NO.
	DATE: 9/30/2026	 <div>M.D. WALKER & ASSOCIATES LAND SURVEYORS CIVIL & STRUCTURAL ENGINEERS (513) 284-3232</div>	2 8
	SCALE: As Noted		

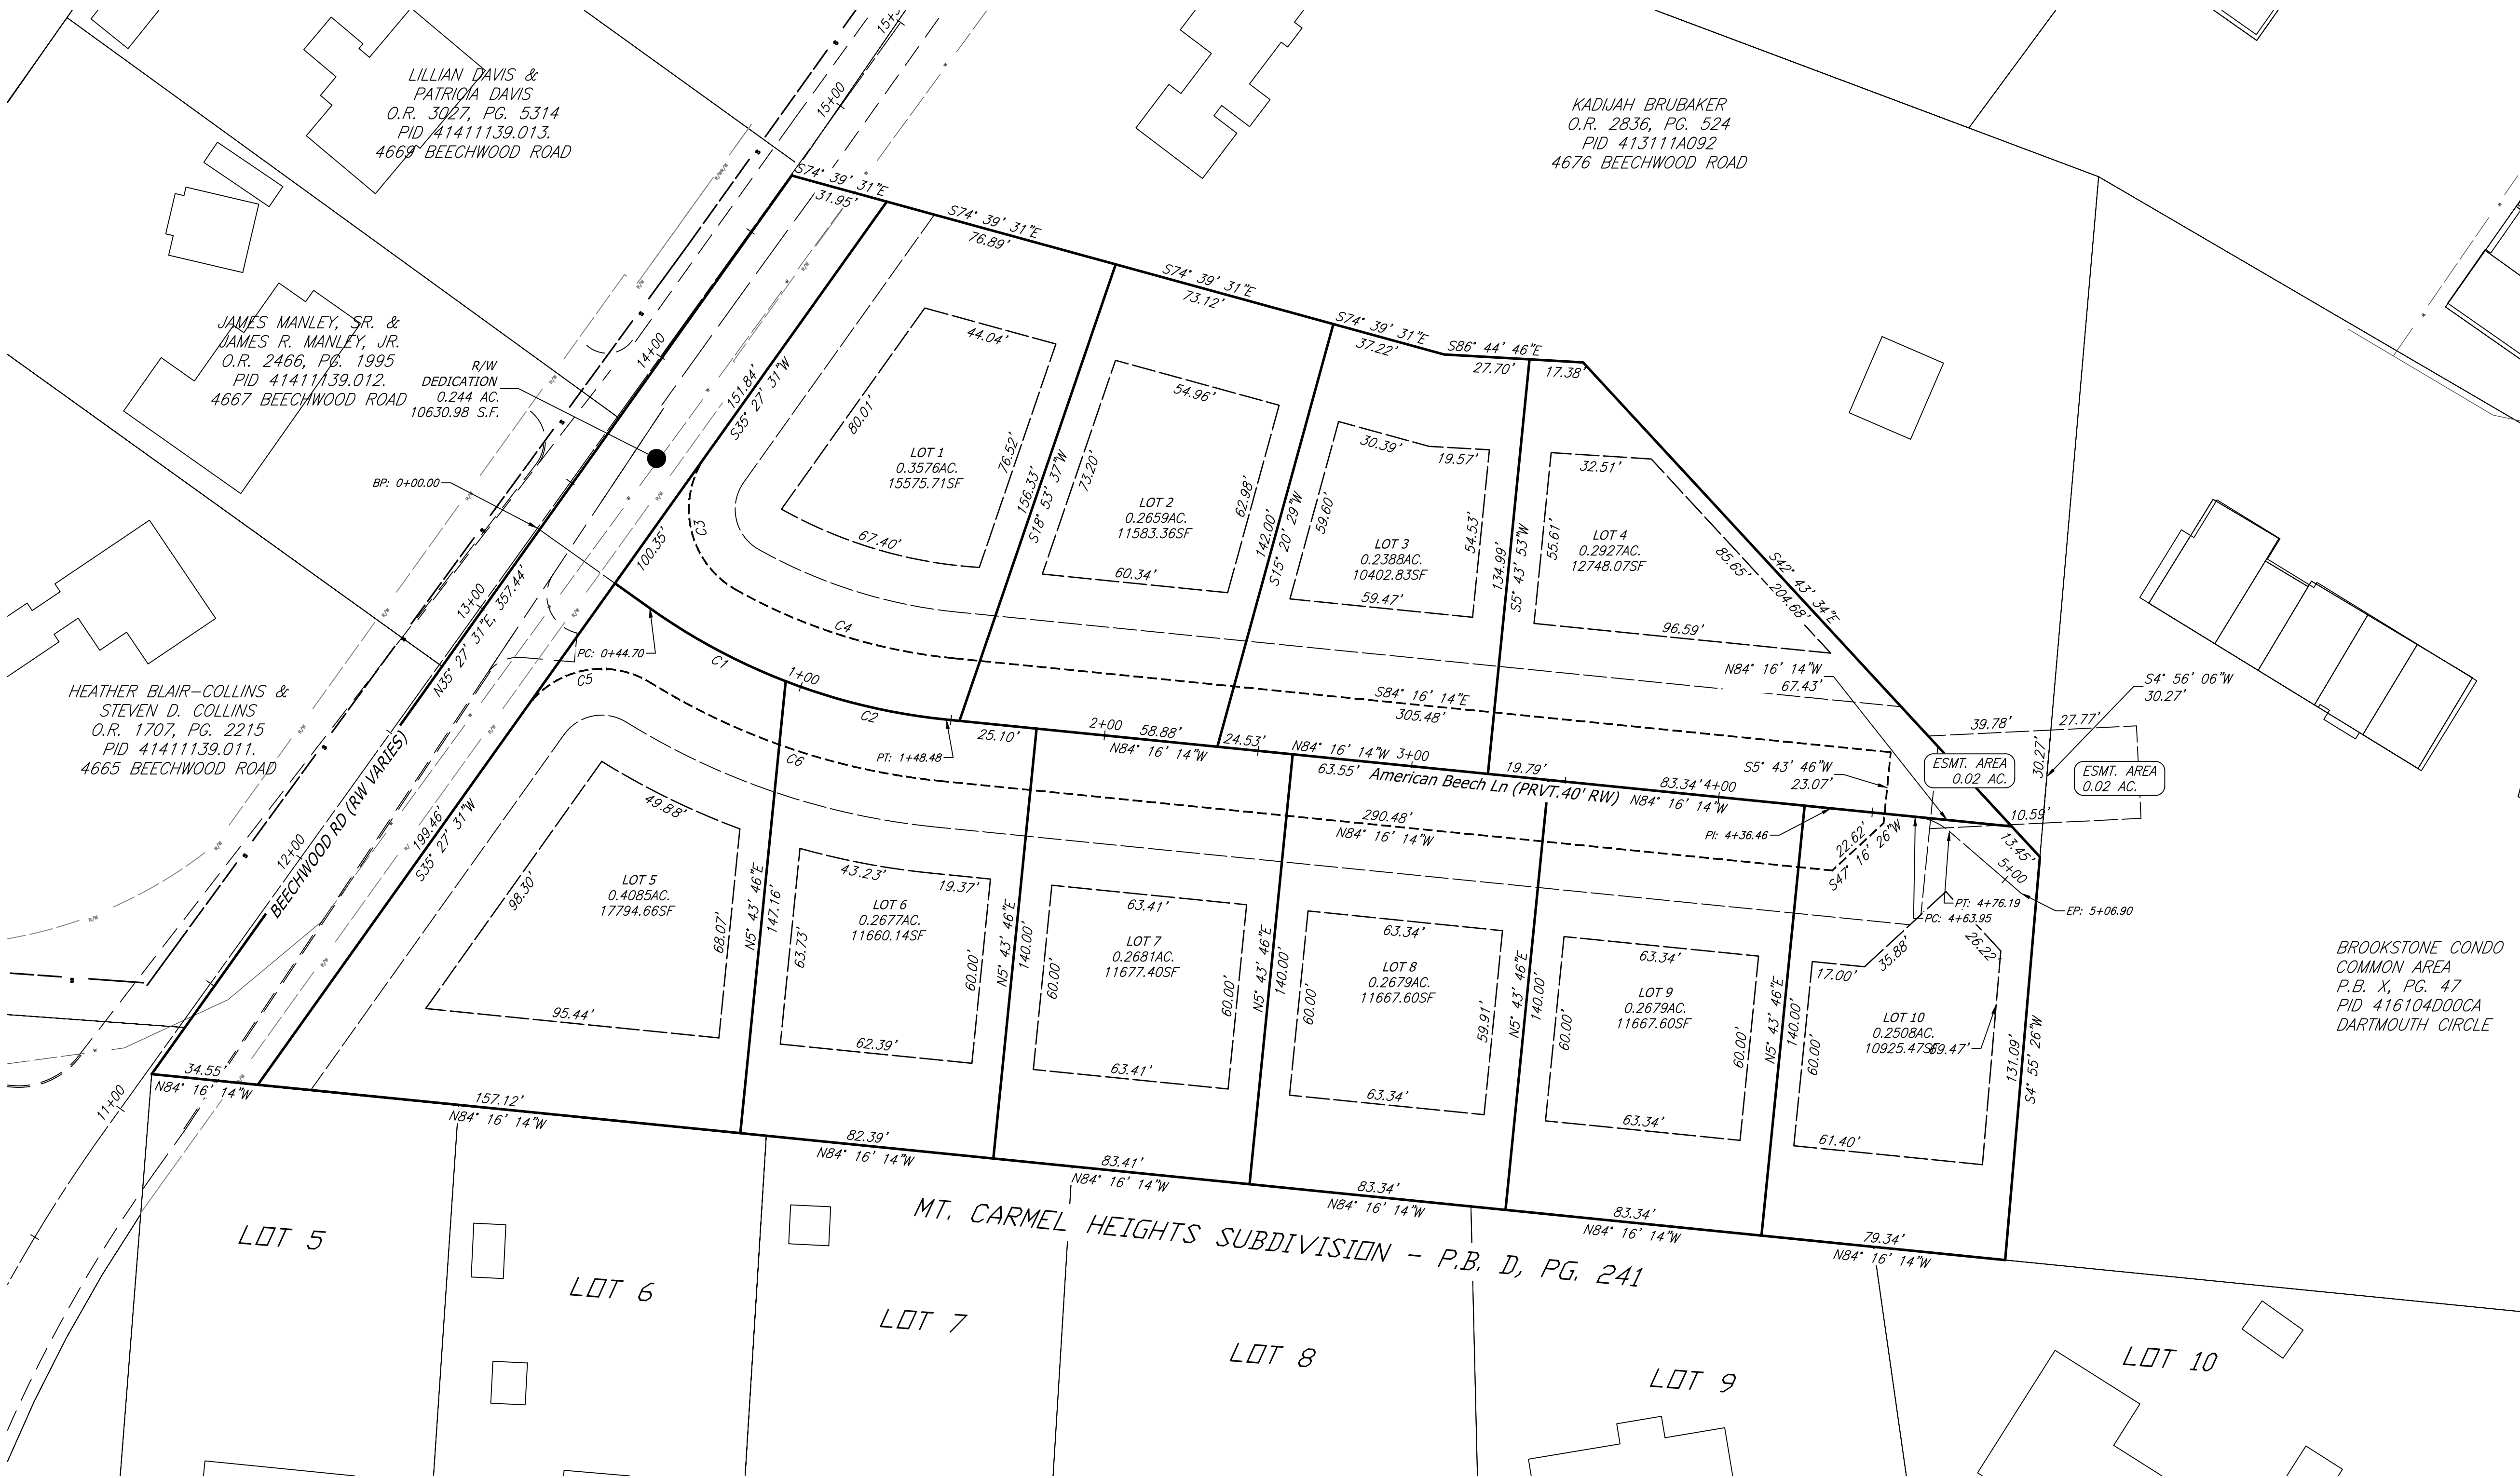


SITE/ZONING DATA
UNION TOWNSHIP - R2 ZONE
MIN LOT SIZE - 10,000 S.F. (0.2296 ACRES)

Minimum lot width at building setback 75 ft
Minimum street frontage 75 ft
Front setback 30 ft
Rear setback 30 ft
Side setback 10 ft minimum

GROSS SITE AREA - 3.13 ACRES
R/W DEDICATION - 0.244 ACRES
NET SITE ACREAGE - 2.886 ACRES

PROPOSED SUBDIVISION PRIVATE STREET R/W - 0.400 ACRES
AREA IN LOTS - 1.87 ACRES


PROPOSED LOT COUNT - 10

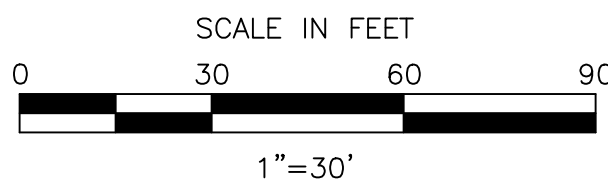

Curve Table - PROPERTY					
Curve #	Length	Radius	Delta	CHORD L	CH. BEARING
C1	50.11'	200.00'	14.36'	49.98'	N61° 43' 11"W
C2	53.66'	200.00'	15.37'	53.50'	N76° 35' 03"W



Curve Table - EASEMENTS					
Curve #	Length	Radius	Delta	CHORD L	CH. BEARING
C3	50.36'	30.00'	96.17'	44.65'	S12° 37' 36"E
C4	74.01'	180.00'	23.56'	73.49'	S72° 29' 29"E
C5	45.19'	30.00'	86.30'	41.04'	S78° 36' 35"W
C6	99.95'	220.00'	26.03'	99.10'	N71° 15' 18"W

BEECHWOOD PLACE SUBDIVISION DESIGN PLAN		
CLIENT CODE: CHARTER	SHEET TITLE: Preliminary Plat	SHEET NO. 3 / 8
DATE: 9/30/2026	<div>M.D. WALKER & ASSOCIATES LAND SURVEYORS CIVIL & STRUCTURAL ENGINEERS (513) 284-3232 6809 MAIN ST., #1064 CINCINNATI, OH 45244</div>	
SCALE: As Noted		
FILE NAME: 3 Preliminary Plat.dwg FILE PATH: \\2026 Projects\\Gallenstein_Paul\\Beechwood\\Cad\\Concept Plan 2026\\Sheets\\		


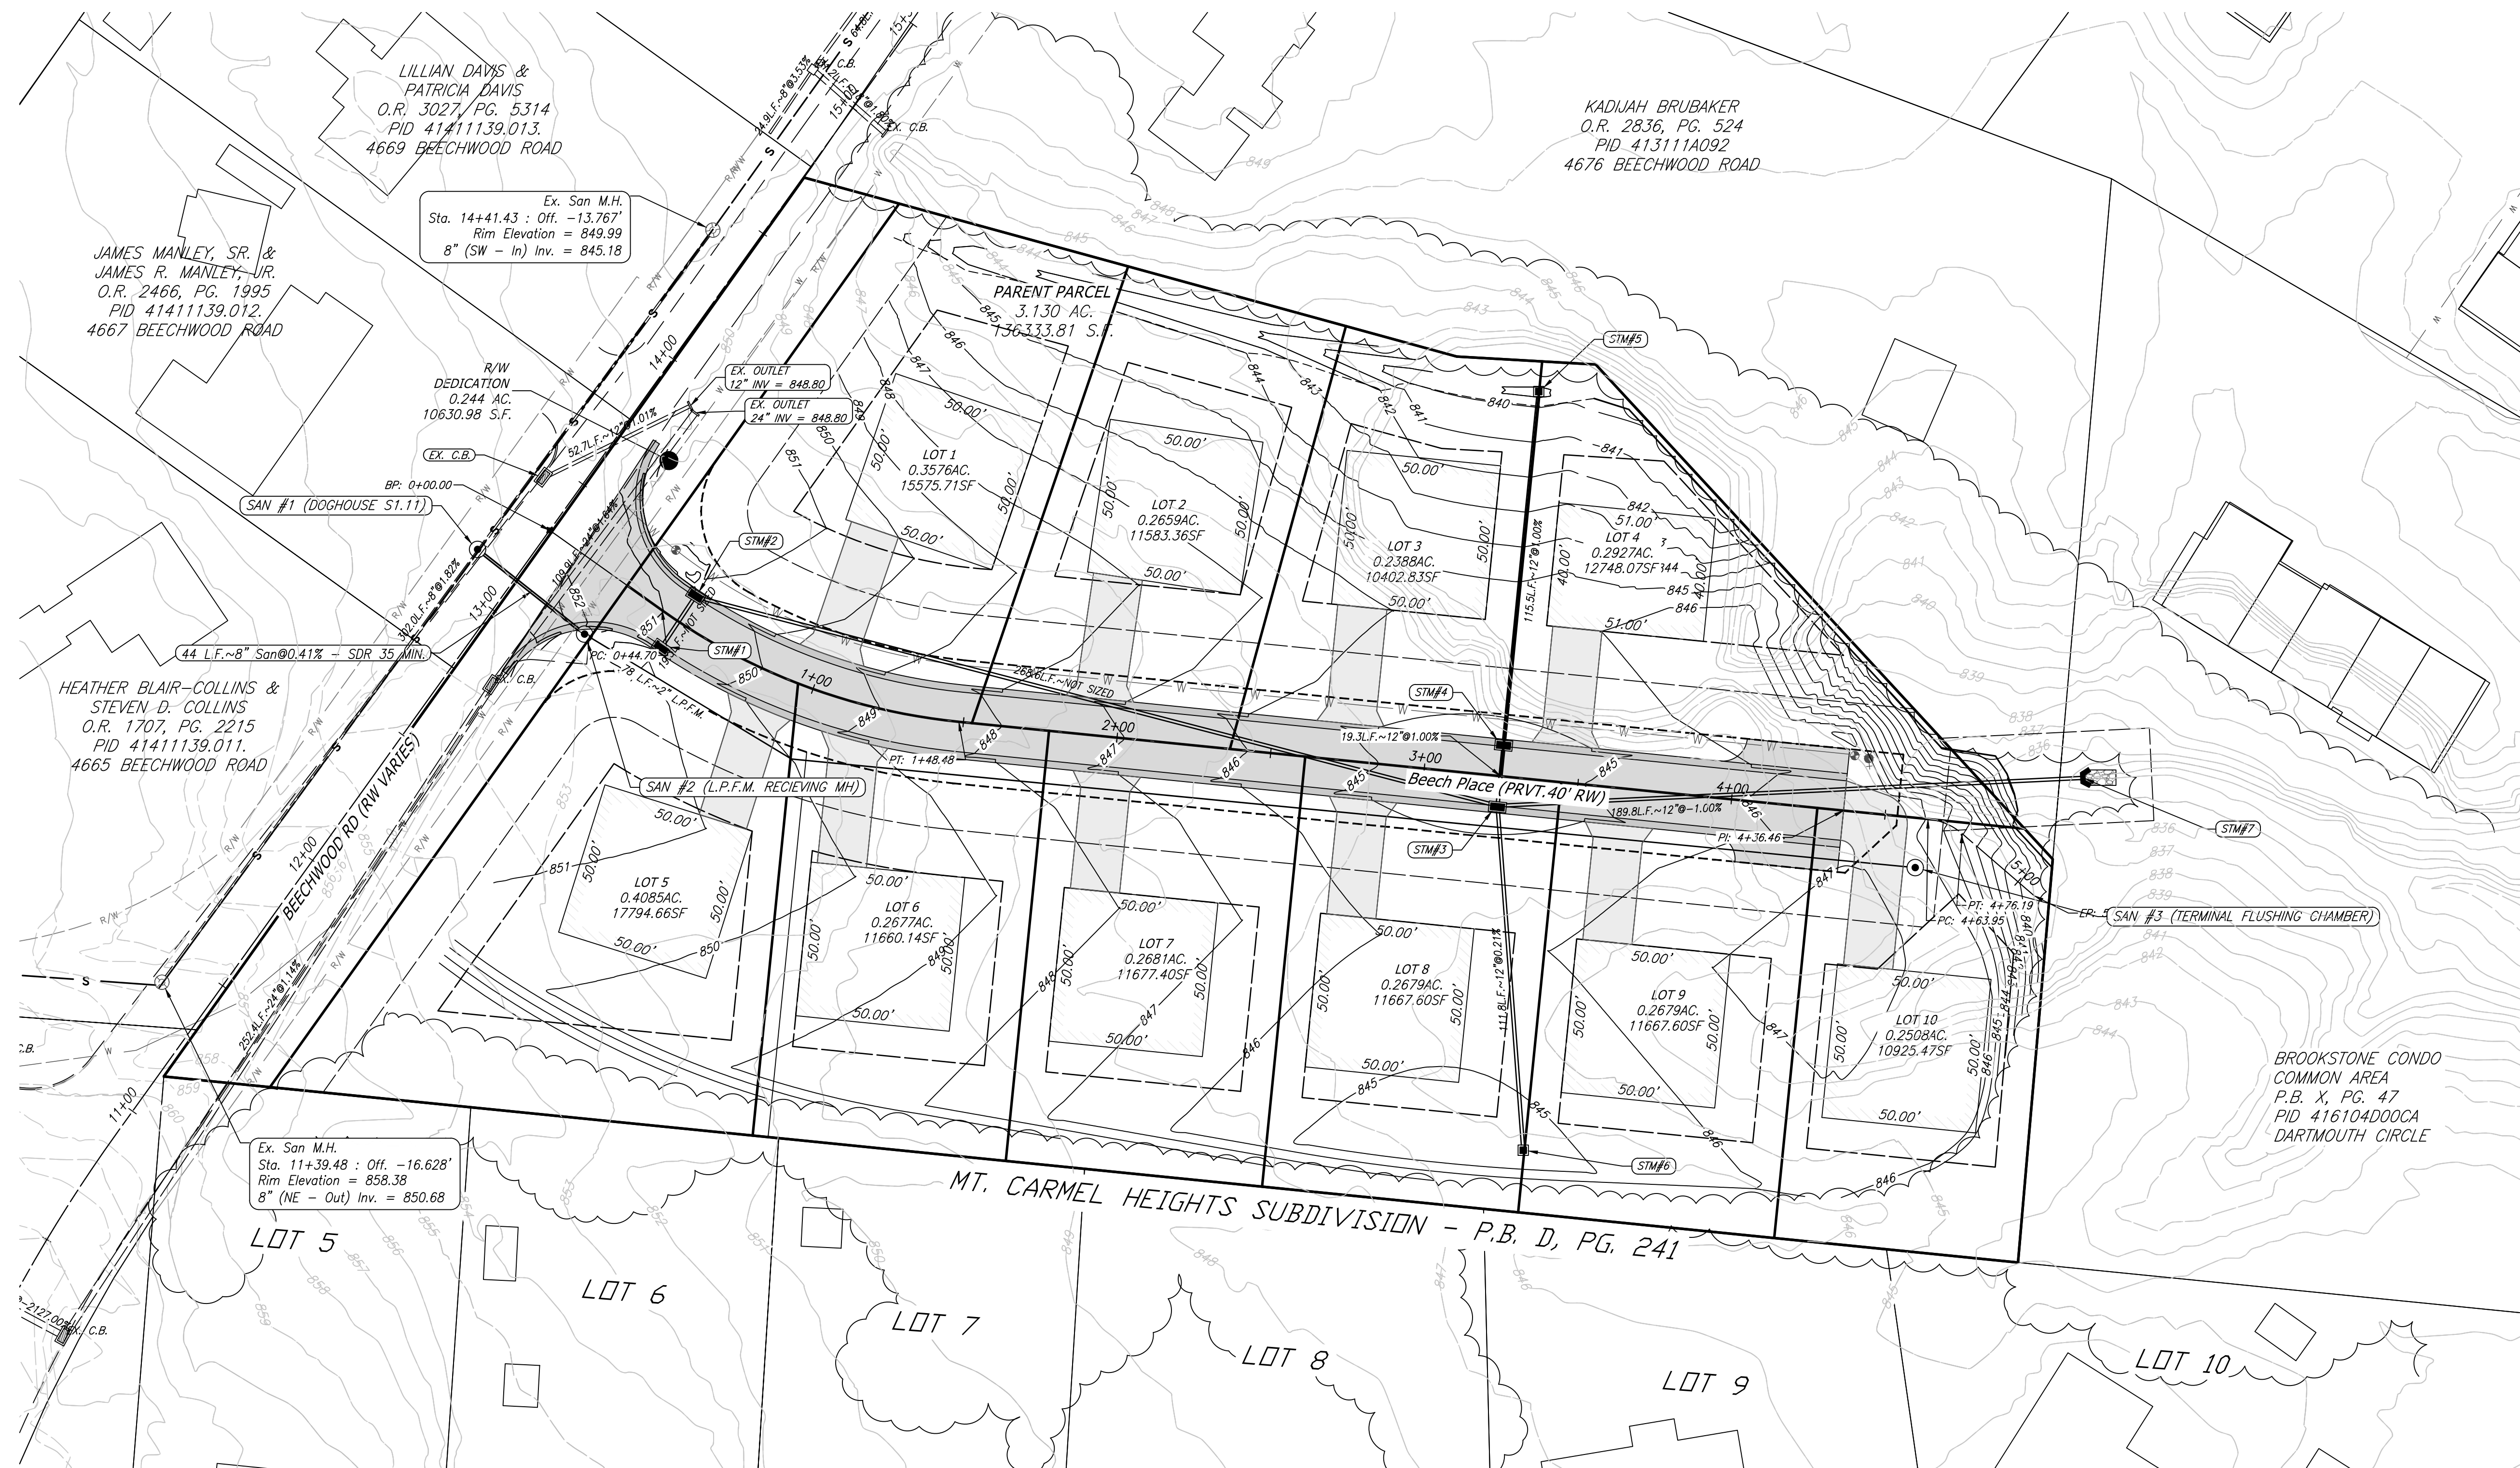


SITE/ZONING DATA
UNION TOWNSHIP - R2 ZONE
MIN LOT SIZE - 10,000 S.F. (0.2296 ACRES)
Minimum lot width at building setback 75 ft
Minimum street frontage 75 ft
Front setback 30 ft
Rear setback 30 ft
Side setback 10 ft minimum



GROSS SITE AREA - 3.13 ACRES
R/W DEDICATION - 0.244 ACRES
NET SITE ACREAGE - 2.886 ACRES
PROPOSED SUBDIVISION PRIVATE STREET R/W - 0.400 ACRES
AREA IN LOTS - 1.87 ACRES
PROPOSED LOT COUNT - 10

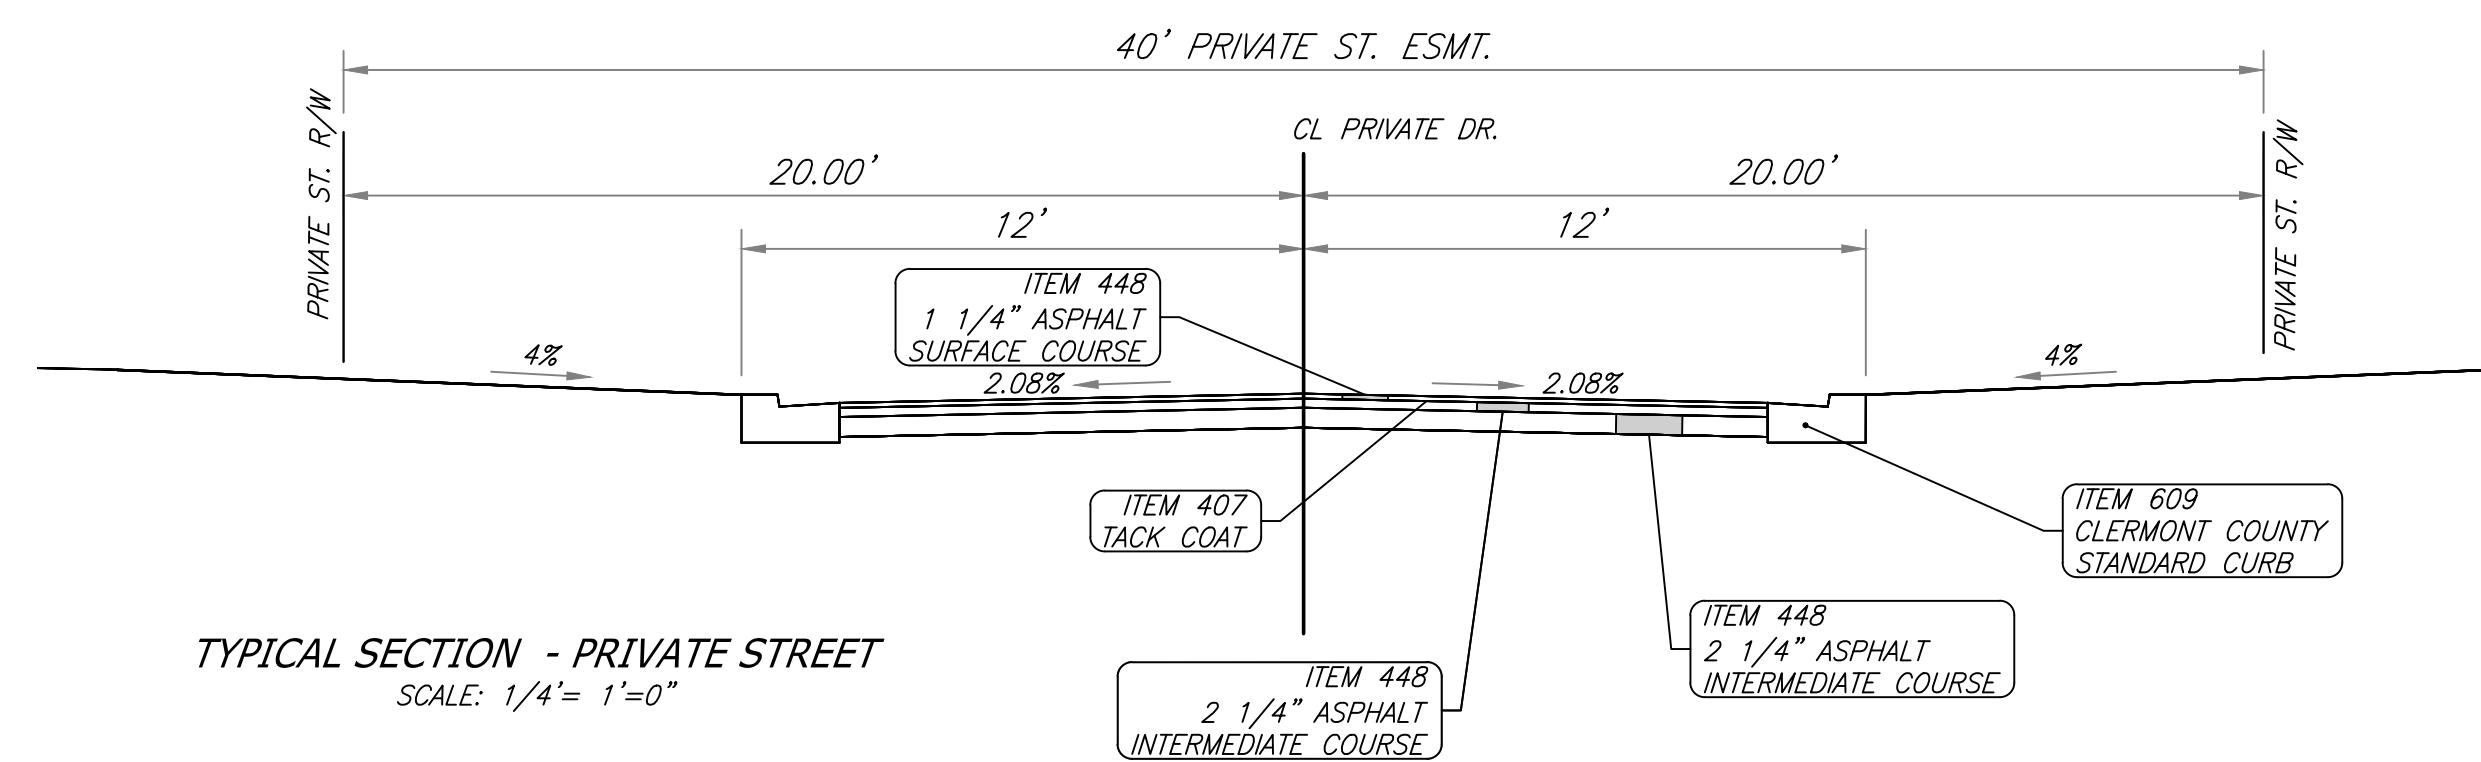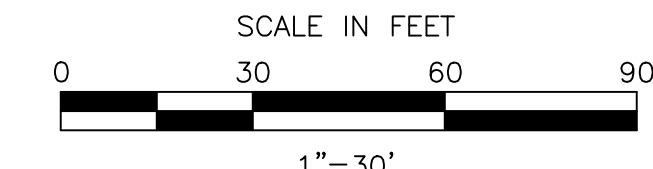




		BEECHWOOD PLACE SUBDIVISION DESIGN PLAN	
		CLIENT CODE: CHARTER	SHEET TITLE: Site Plan
		DATE: 9/30/2026	M.D.WALKER & ASSOCIATES LAND SURVEYORS CIVIL & STRUCTURAL ENGINEERS (513)284-3232 6809 MAIN ST. #1064 CINCINNATI, OH 45244
		SCALE: As Noted	
		SHEET NO. 4 / 8	
		FILE NAME: 4 Site Plan.dwg	
		FILE PATH: \\2026 Projects\\Gallenstein_Paul\\Beechwood\\Cad\\Concept Plan 2026\\Sheets\\	

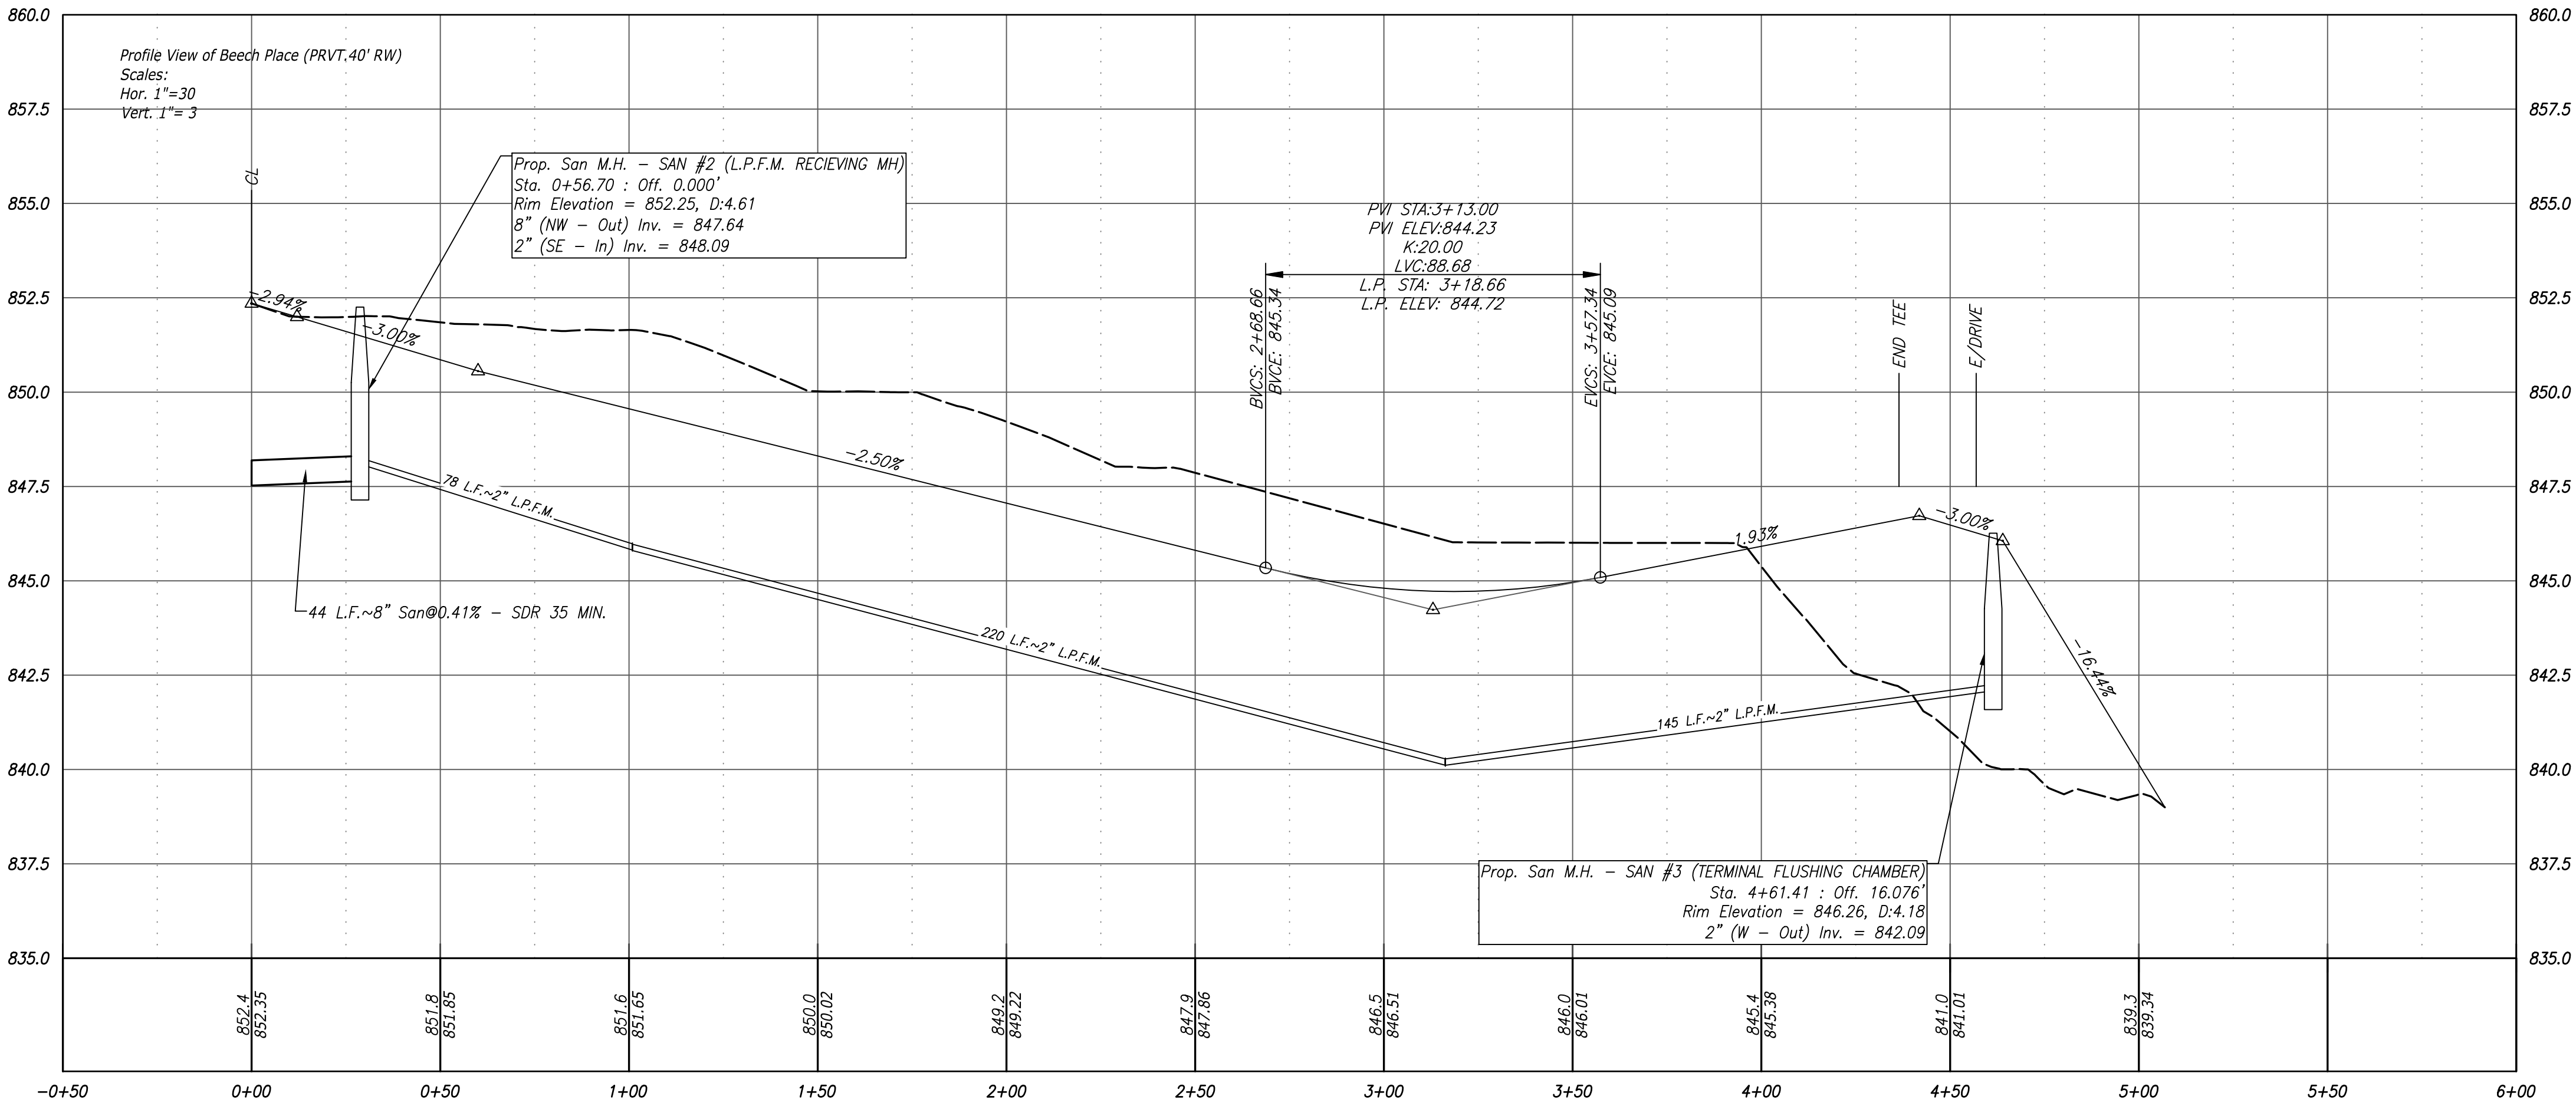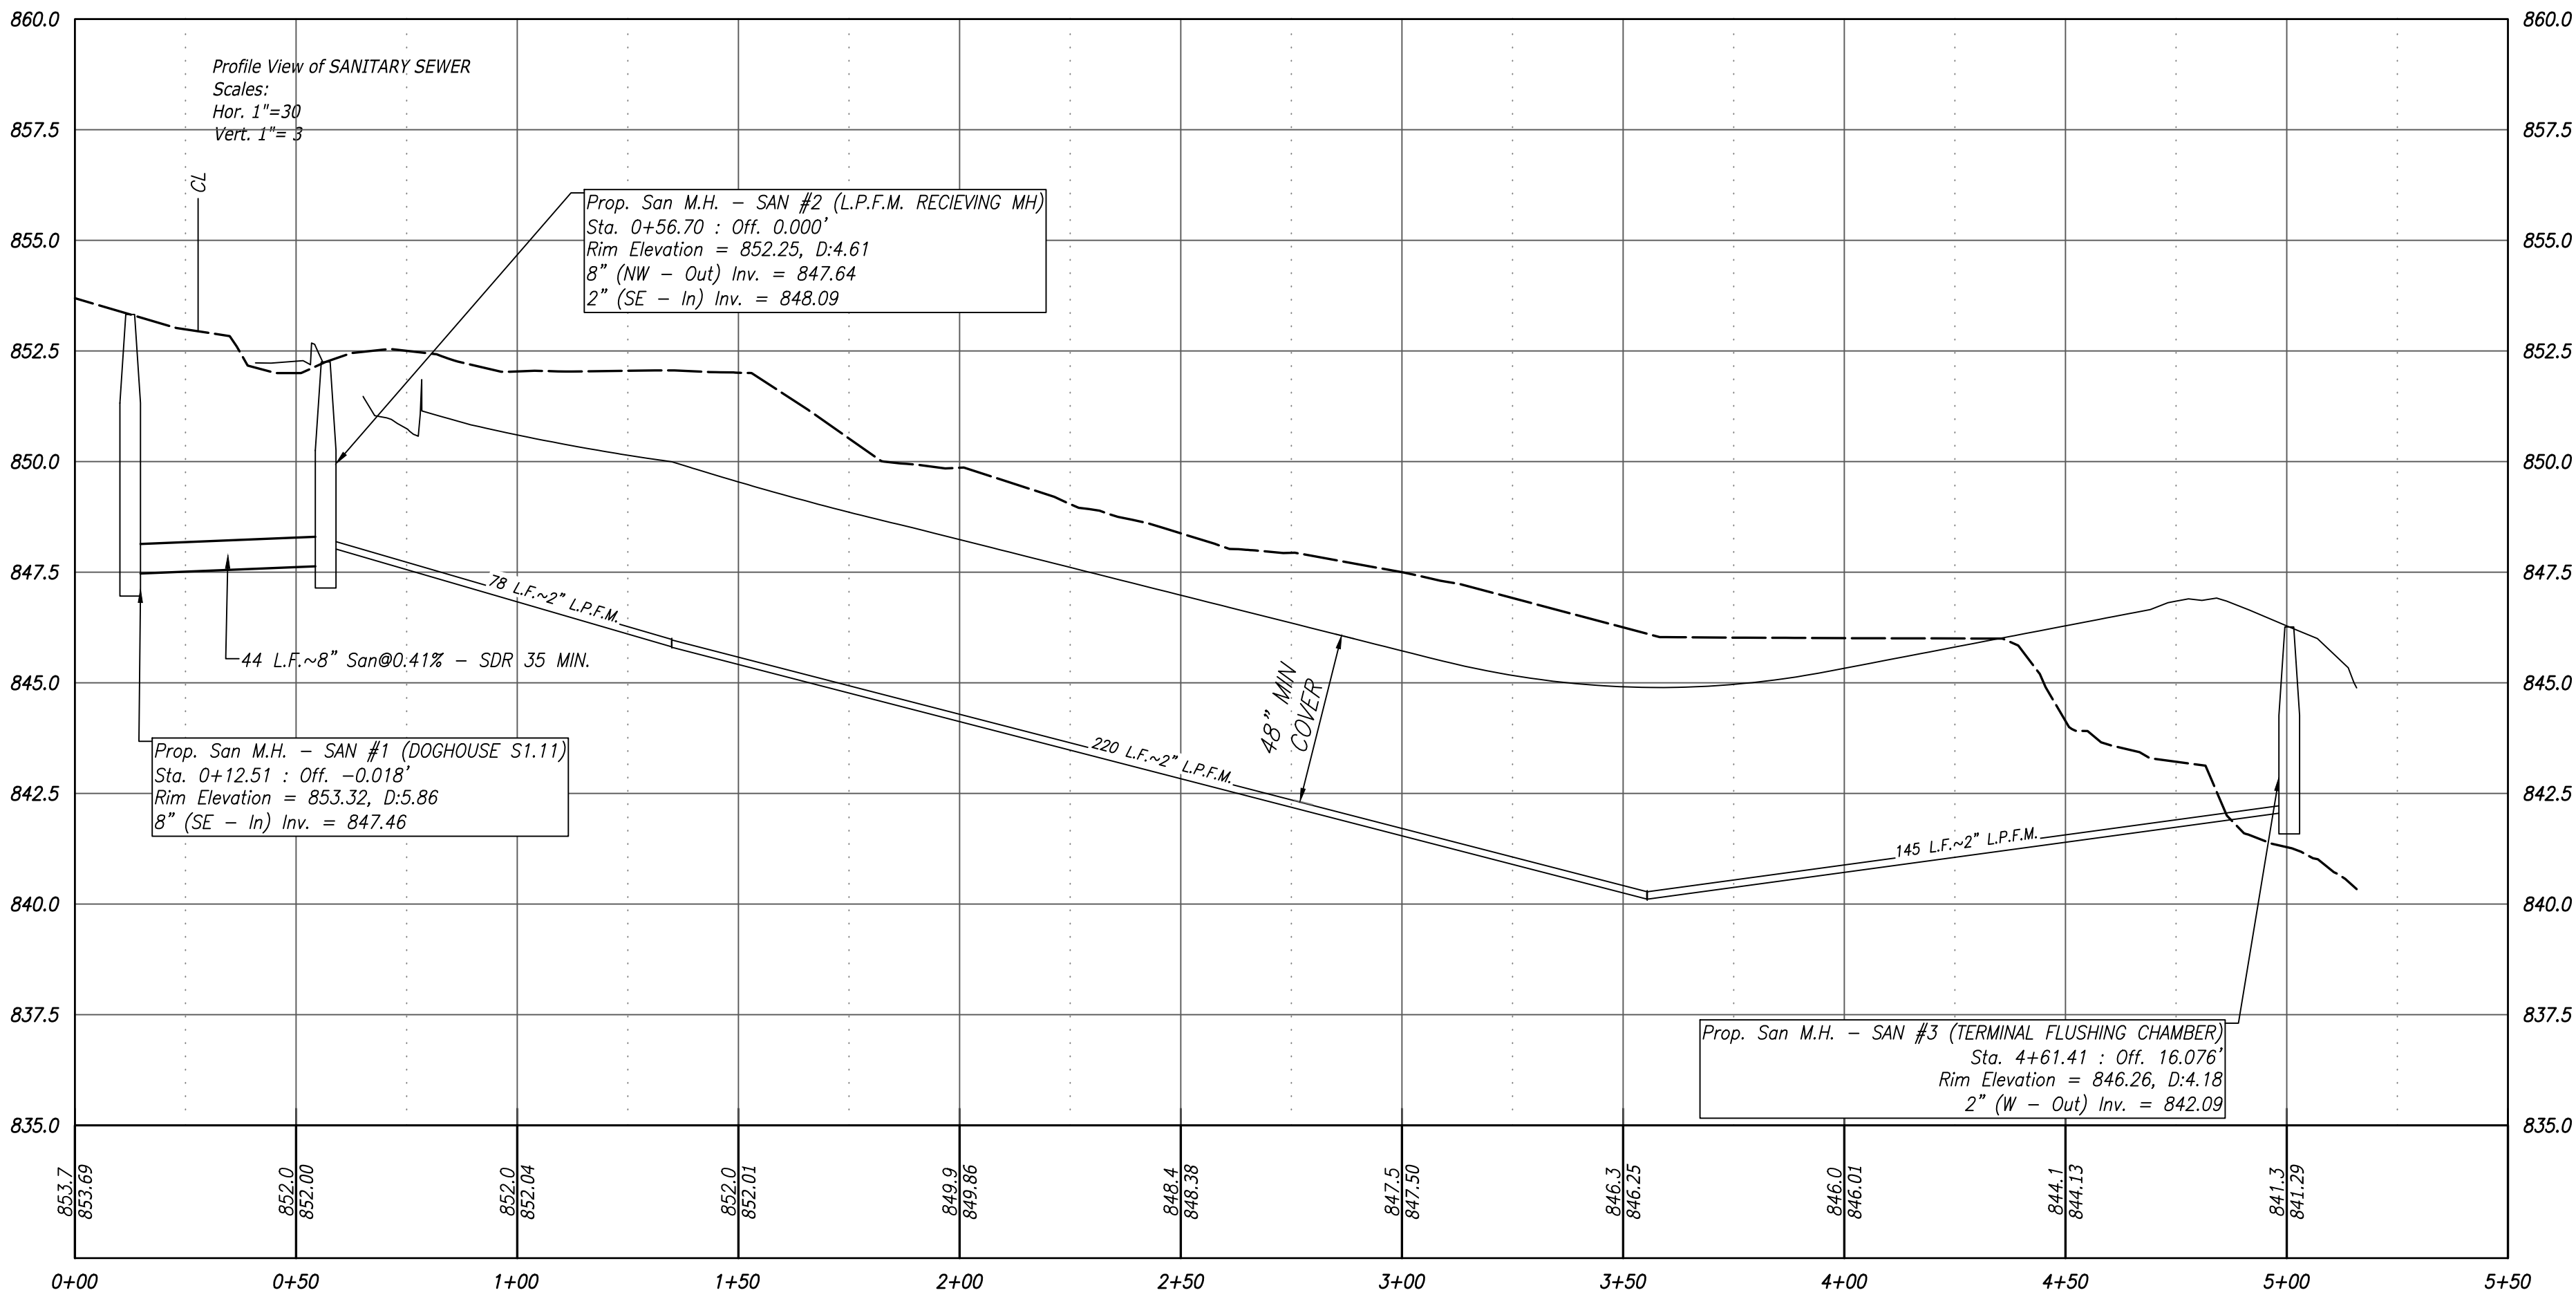





	BEECHWOOD PLACE SUBDIVISION DESIGN PLAN		
	CLIENT CODE: CHARTER	SHEET TITLE: Roadway & Sanitary Profiles	SHEET NO.
	DATE: 9/30/2026	 M.D. WALKER & ASSOCIATES LAND SURVEYORS CIVIL & STRUCTURAL ENGINEERS (513)284-3232 6809 MAIN ST. #1064 CINCINNATI, OH 45244	
	SCALE: As Noted		
	FILE NAME: 5 ROADWAY & SANITARY PROFILES.dwg FILE PATH: \\2026 Projects\\Gallenstein_Paul\\Beechwood\\Cad\\Concept Plan 2026\\Sheets\\		

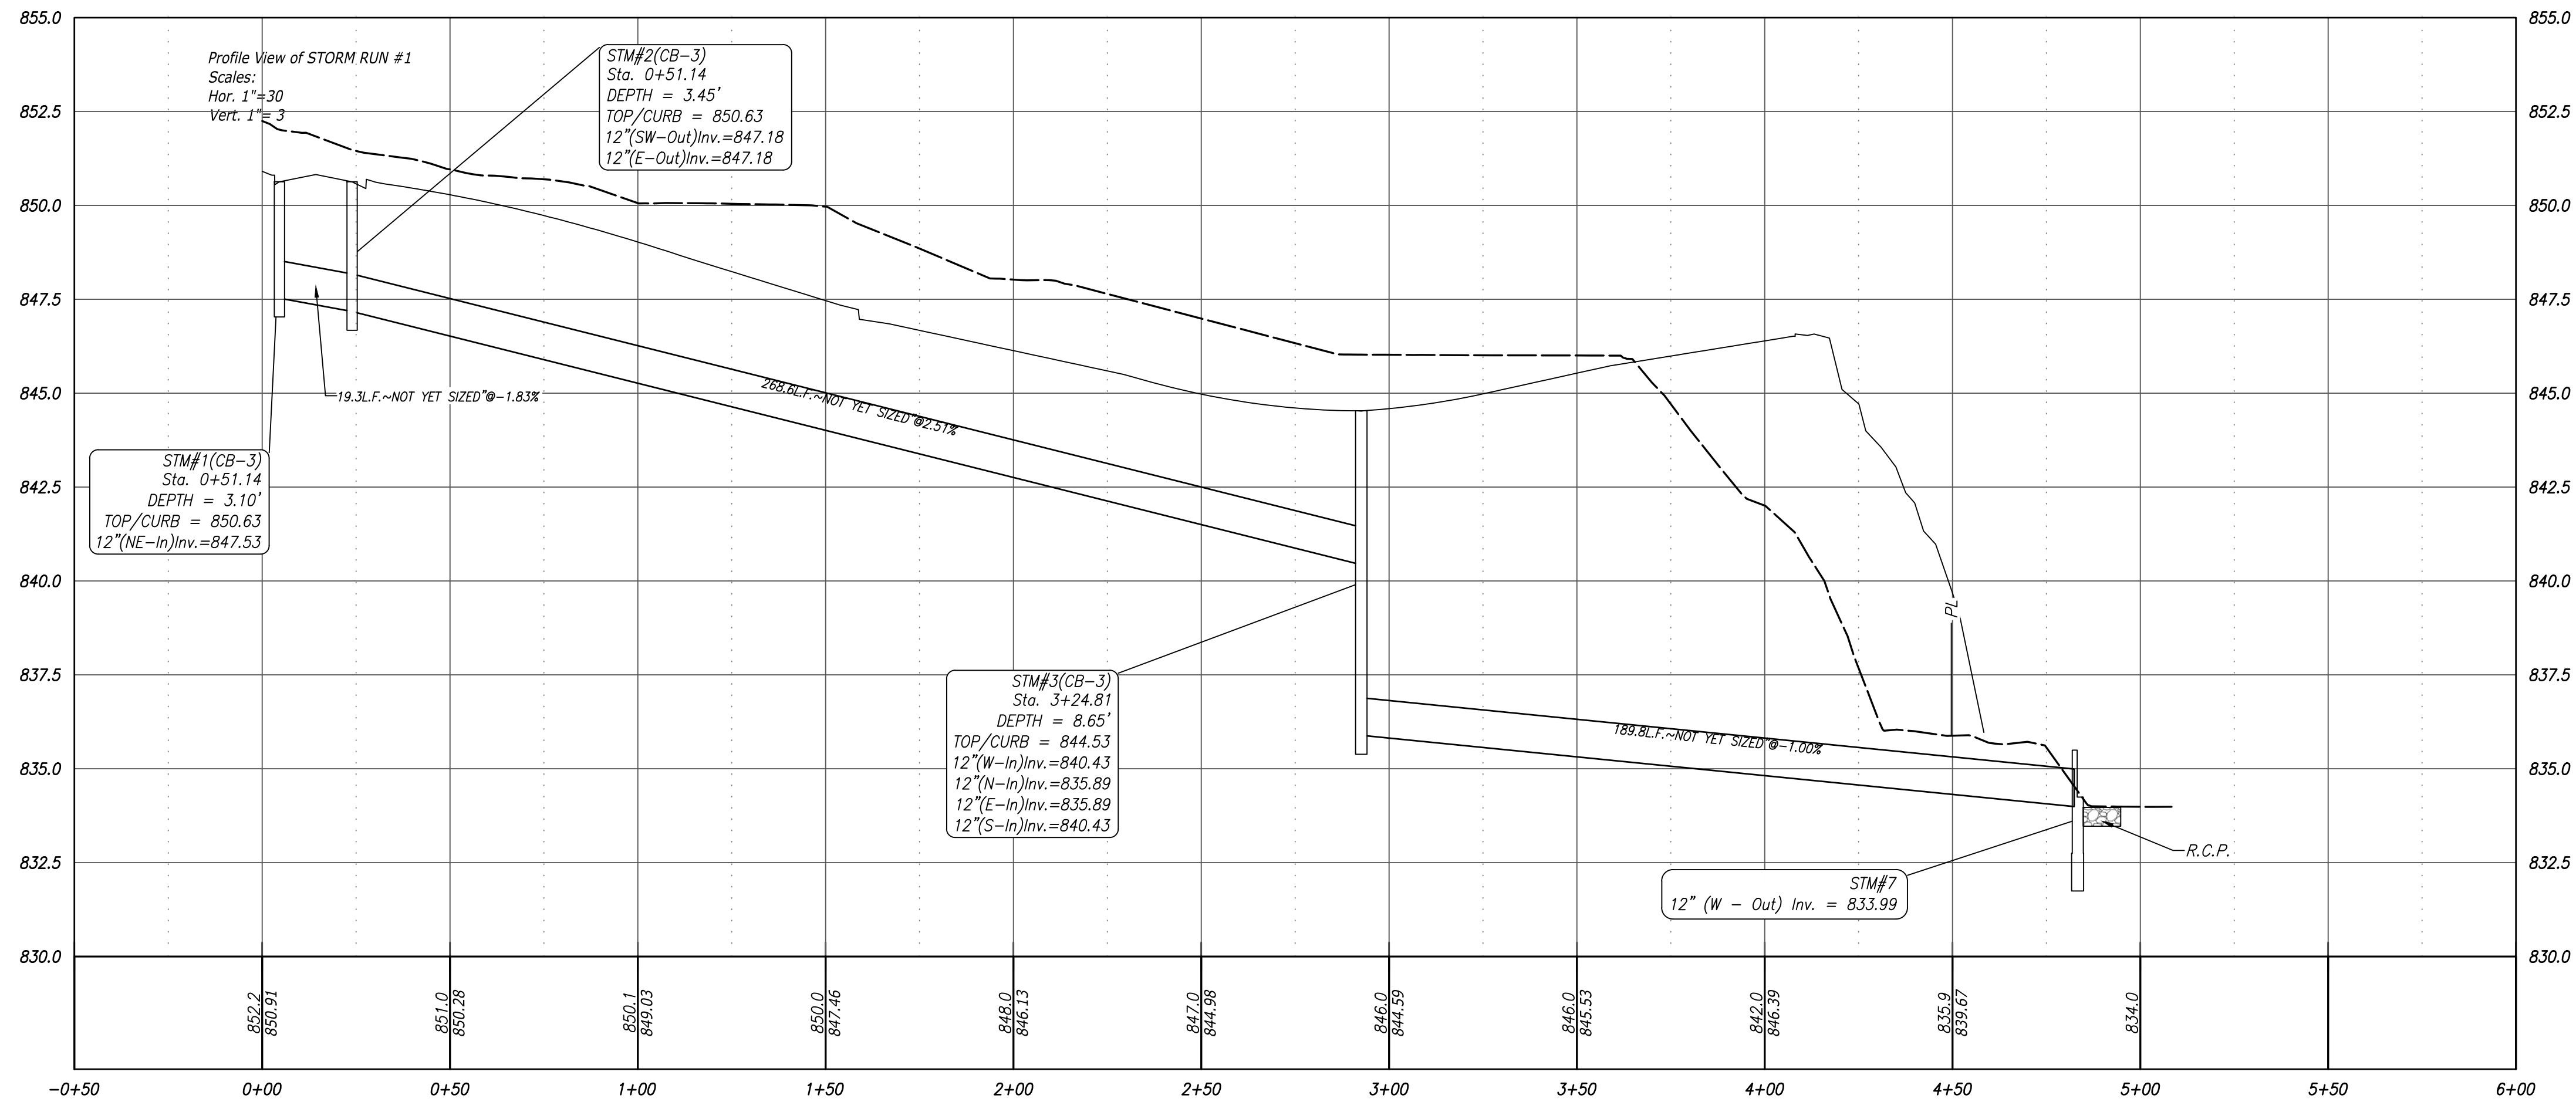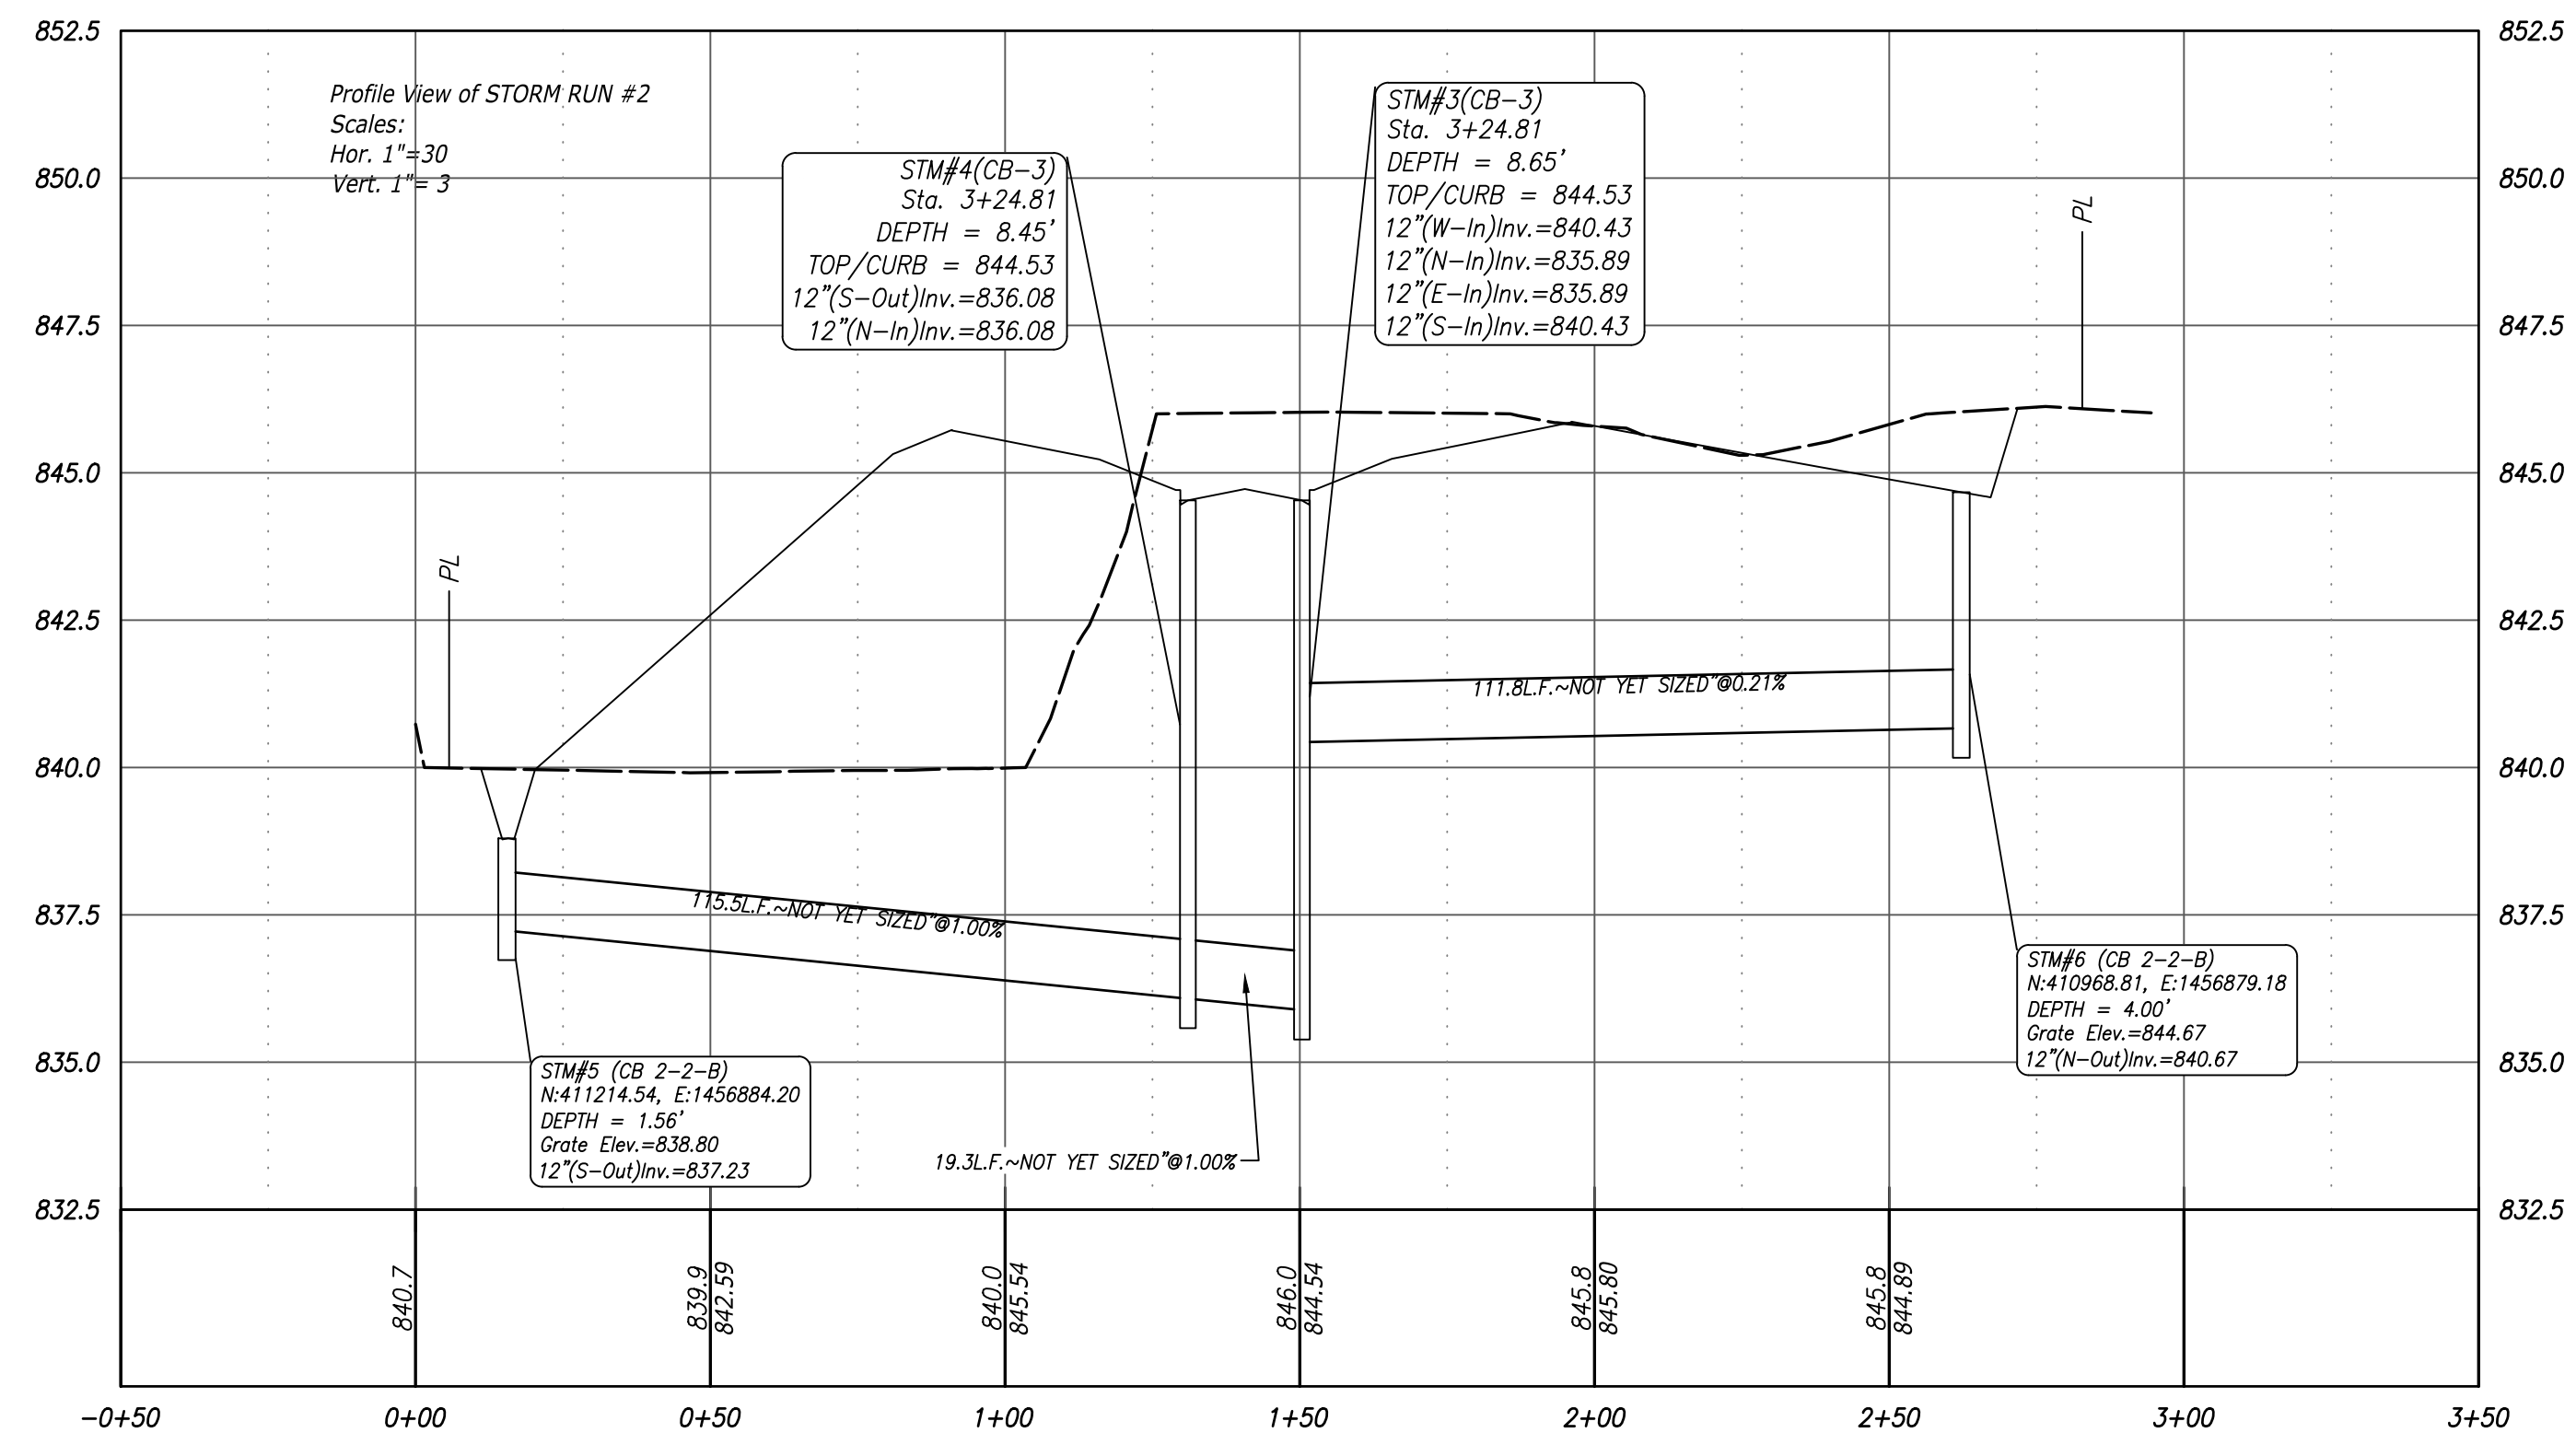


	BEECHWOOD PLACE SUBDIVISION	
	DESIGN PLAN	
	CLIENT CODE: CHARTER	SHEET TITLE: Storm Profiles
	DATE: 9/30/2026	 <div>M.D. WALKER & ASSOCIATES LAND SURVEYORS CIVIL & STRUCTURAL ENGINEERS (513)284-3232 6809 MAIN ST. #1064 CINCINNATI, OH 45244</div>
	SCALE: As Noted	
	FILE NAME: 6 STORM PROFILES.dwg	
	FILE PATH: \\2026 Projects\\Gallenstein_Paul\\Beechwood\\Cad\\Concept Plan 2026\\Sheets\\	
		SHEET NO. <div>6/8</div>

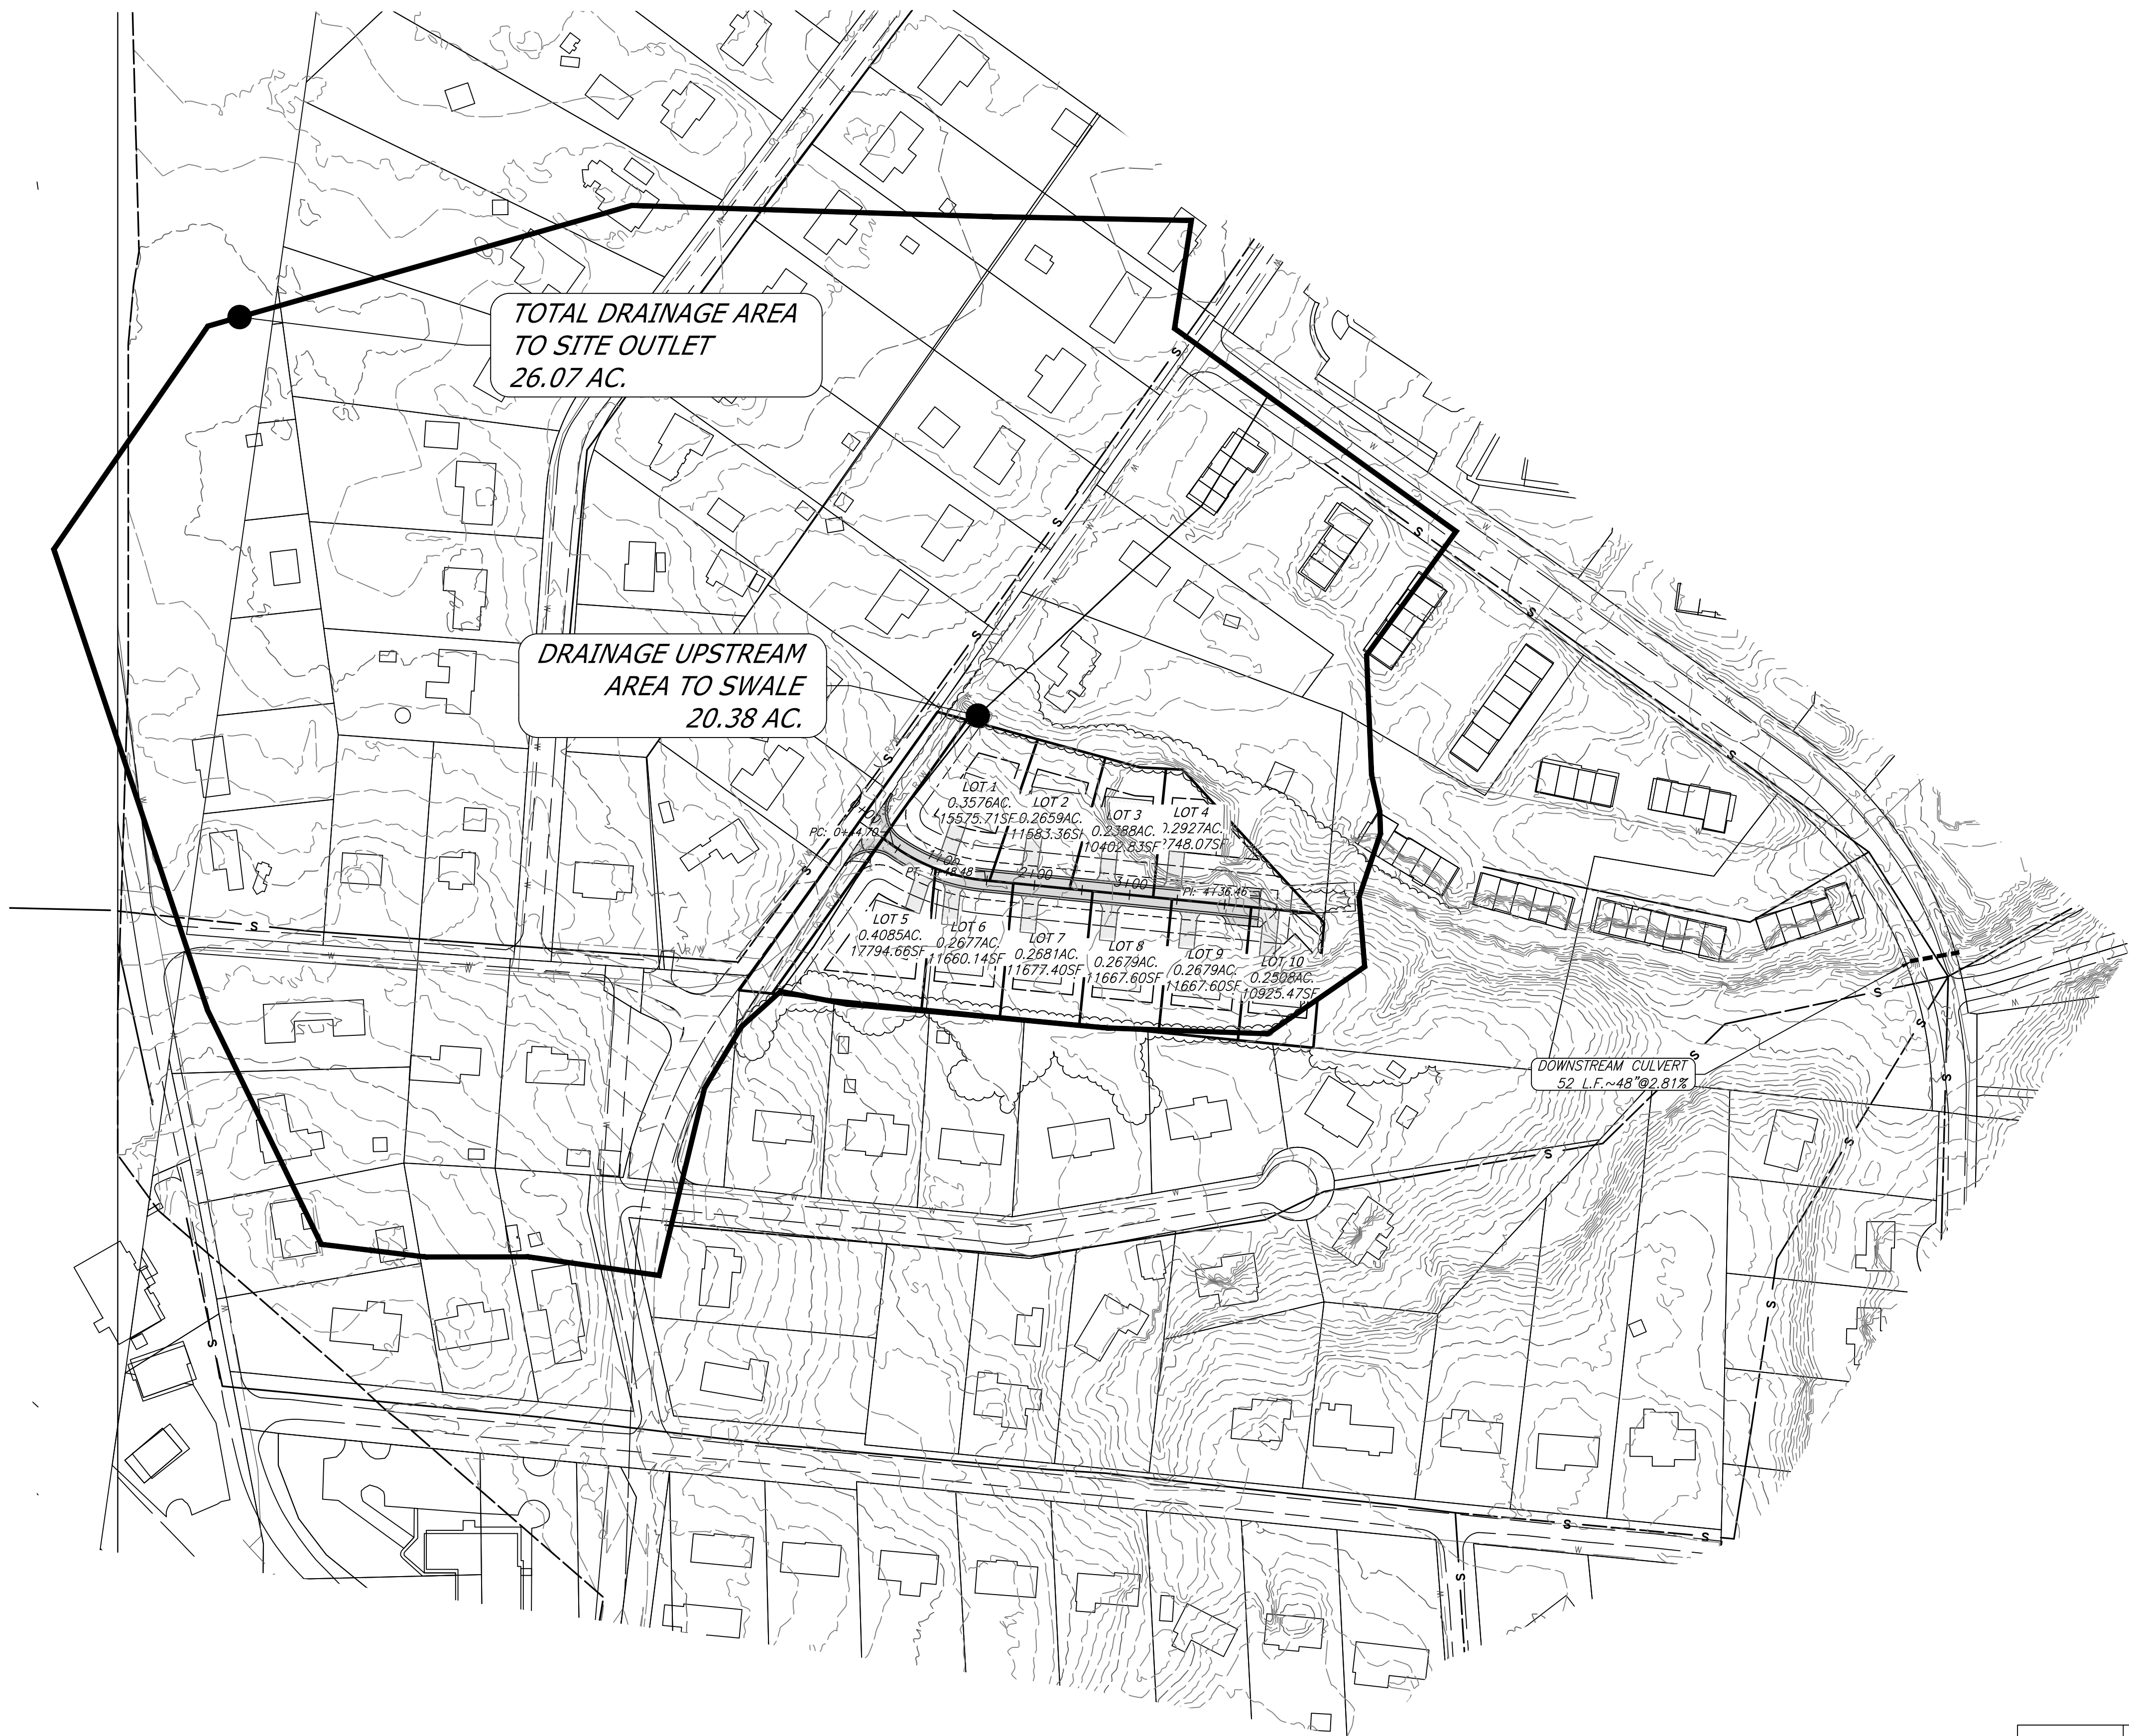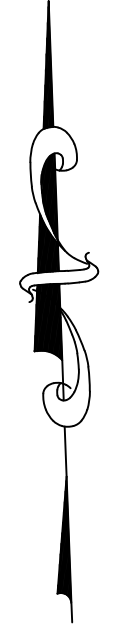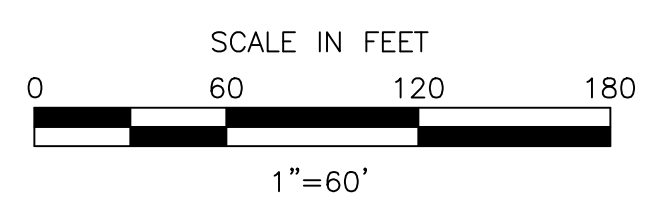

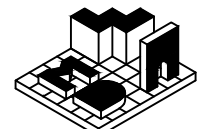		<div>BEECHWOOD PLACE SUBDIVISION</div> <div>DESIGN PLAN</div>		
		<div>CLIENT CODE:</div> <div>CHARTER</div>	<div>SHEET TITLE:</div> <div>Drainage Areas</div>	<div>SHEET NO.</div>
		<div>DATE:</div> <div>9/30/2026</div>	<div></div> <div>M.D. WALKER & ASSOCIATES</div> <div>LAND SURVEYORS CIVIL & STRUCTURAL ENGINEERS</div> <div>(513)284-3232</div> <div>6809 MAIN ST. #1064</div> <div>CINCINNATI, OH 45244</div>	<div><div>7</div><div>8</div></div>
		<div>SCALE:</div> <div>As Noted</div>		
		<div>FILE NAME: 7 DOWNSTREAM DRAINAGE.dwg</div> <div>FILE PATH: \\2026 Projects\Gallenstein_Paul\Beechwood\Cad\Concept_Plan 2026\Sheets\</div>		

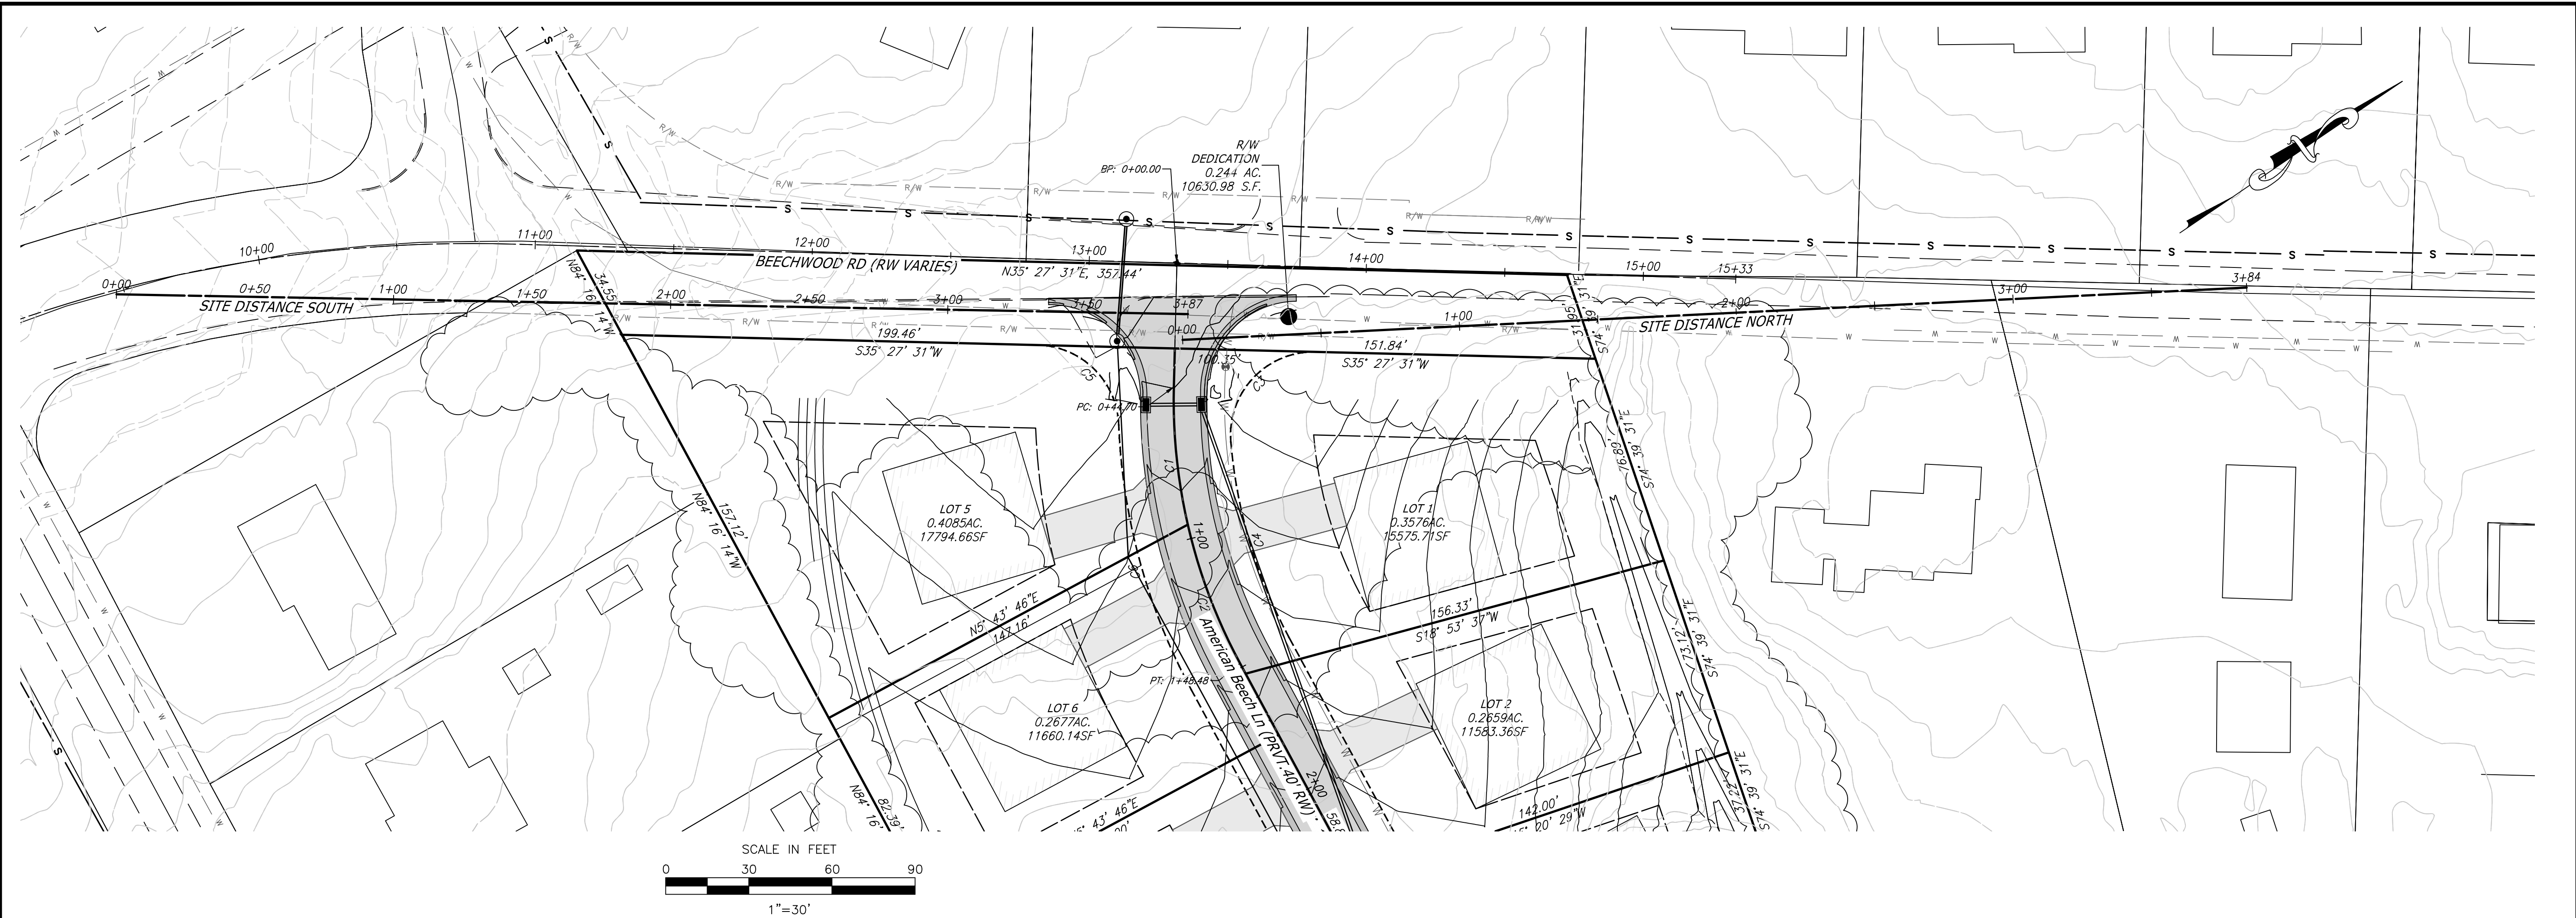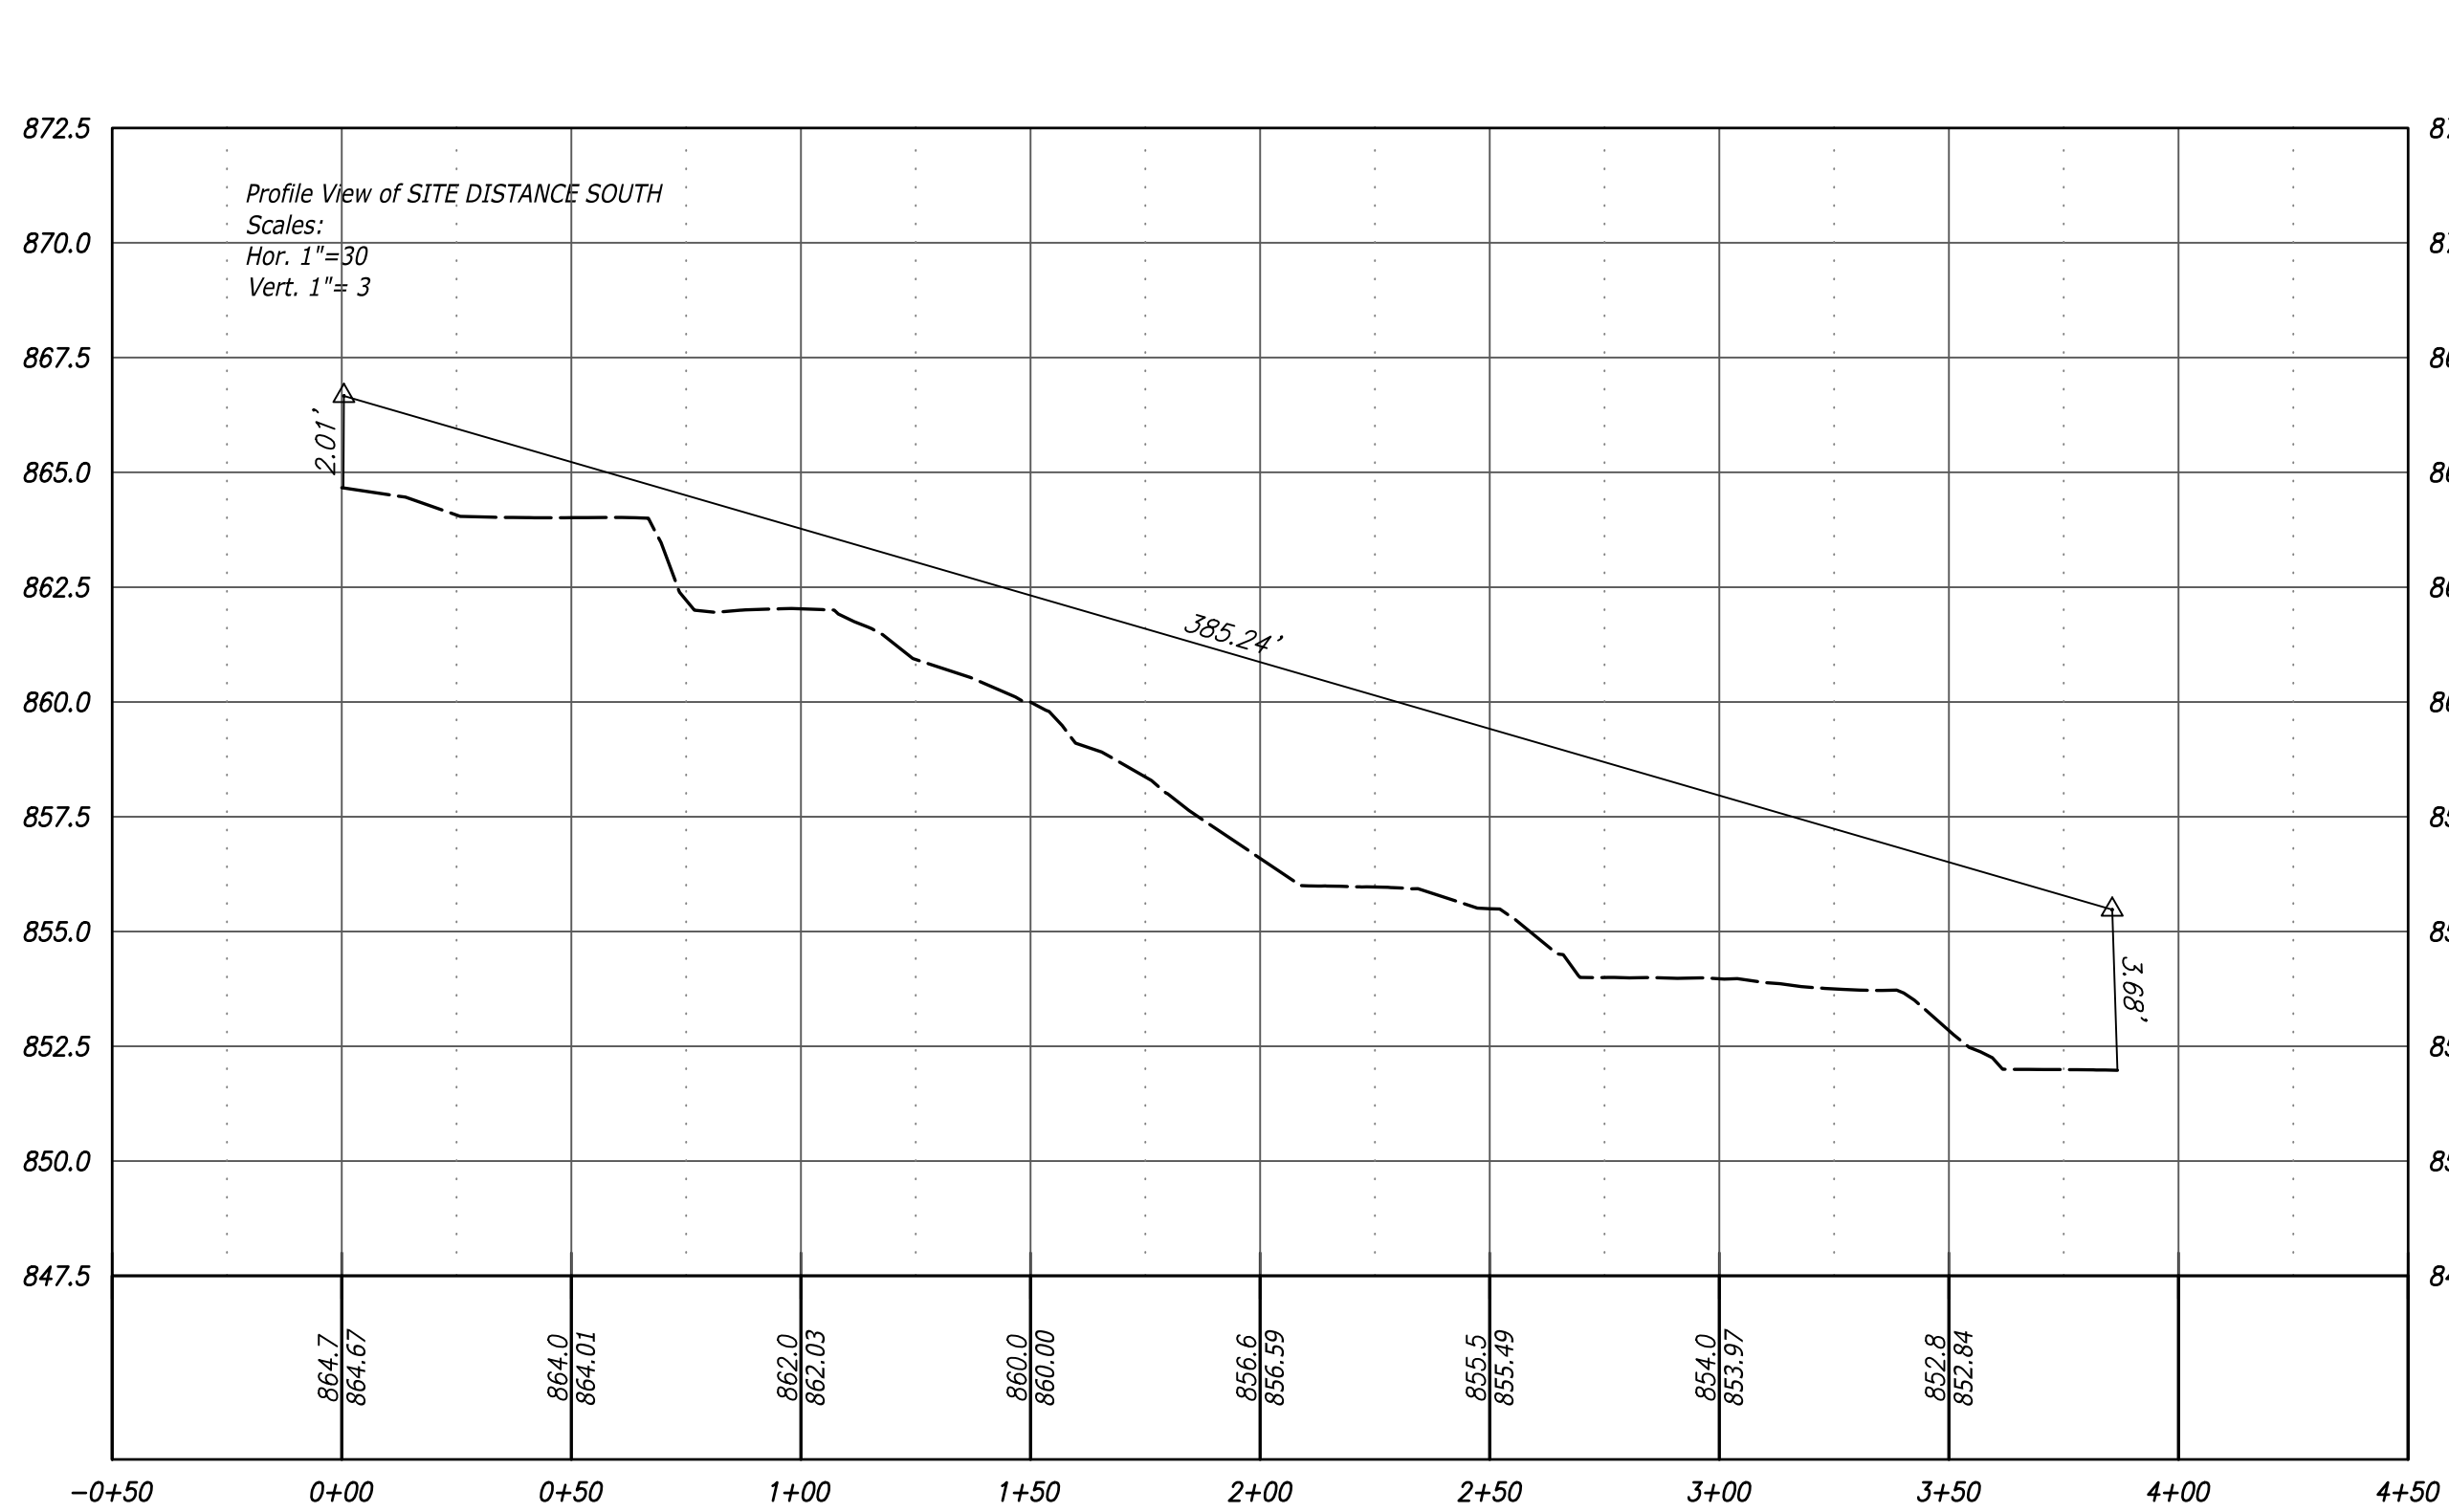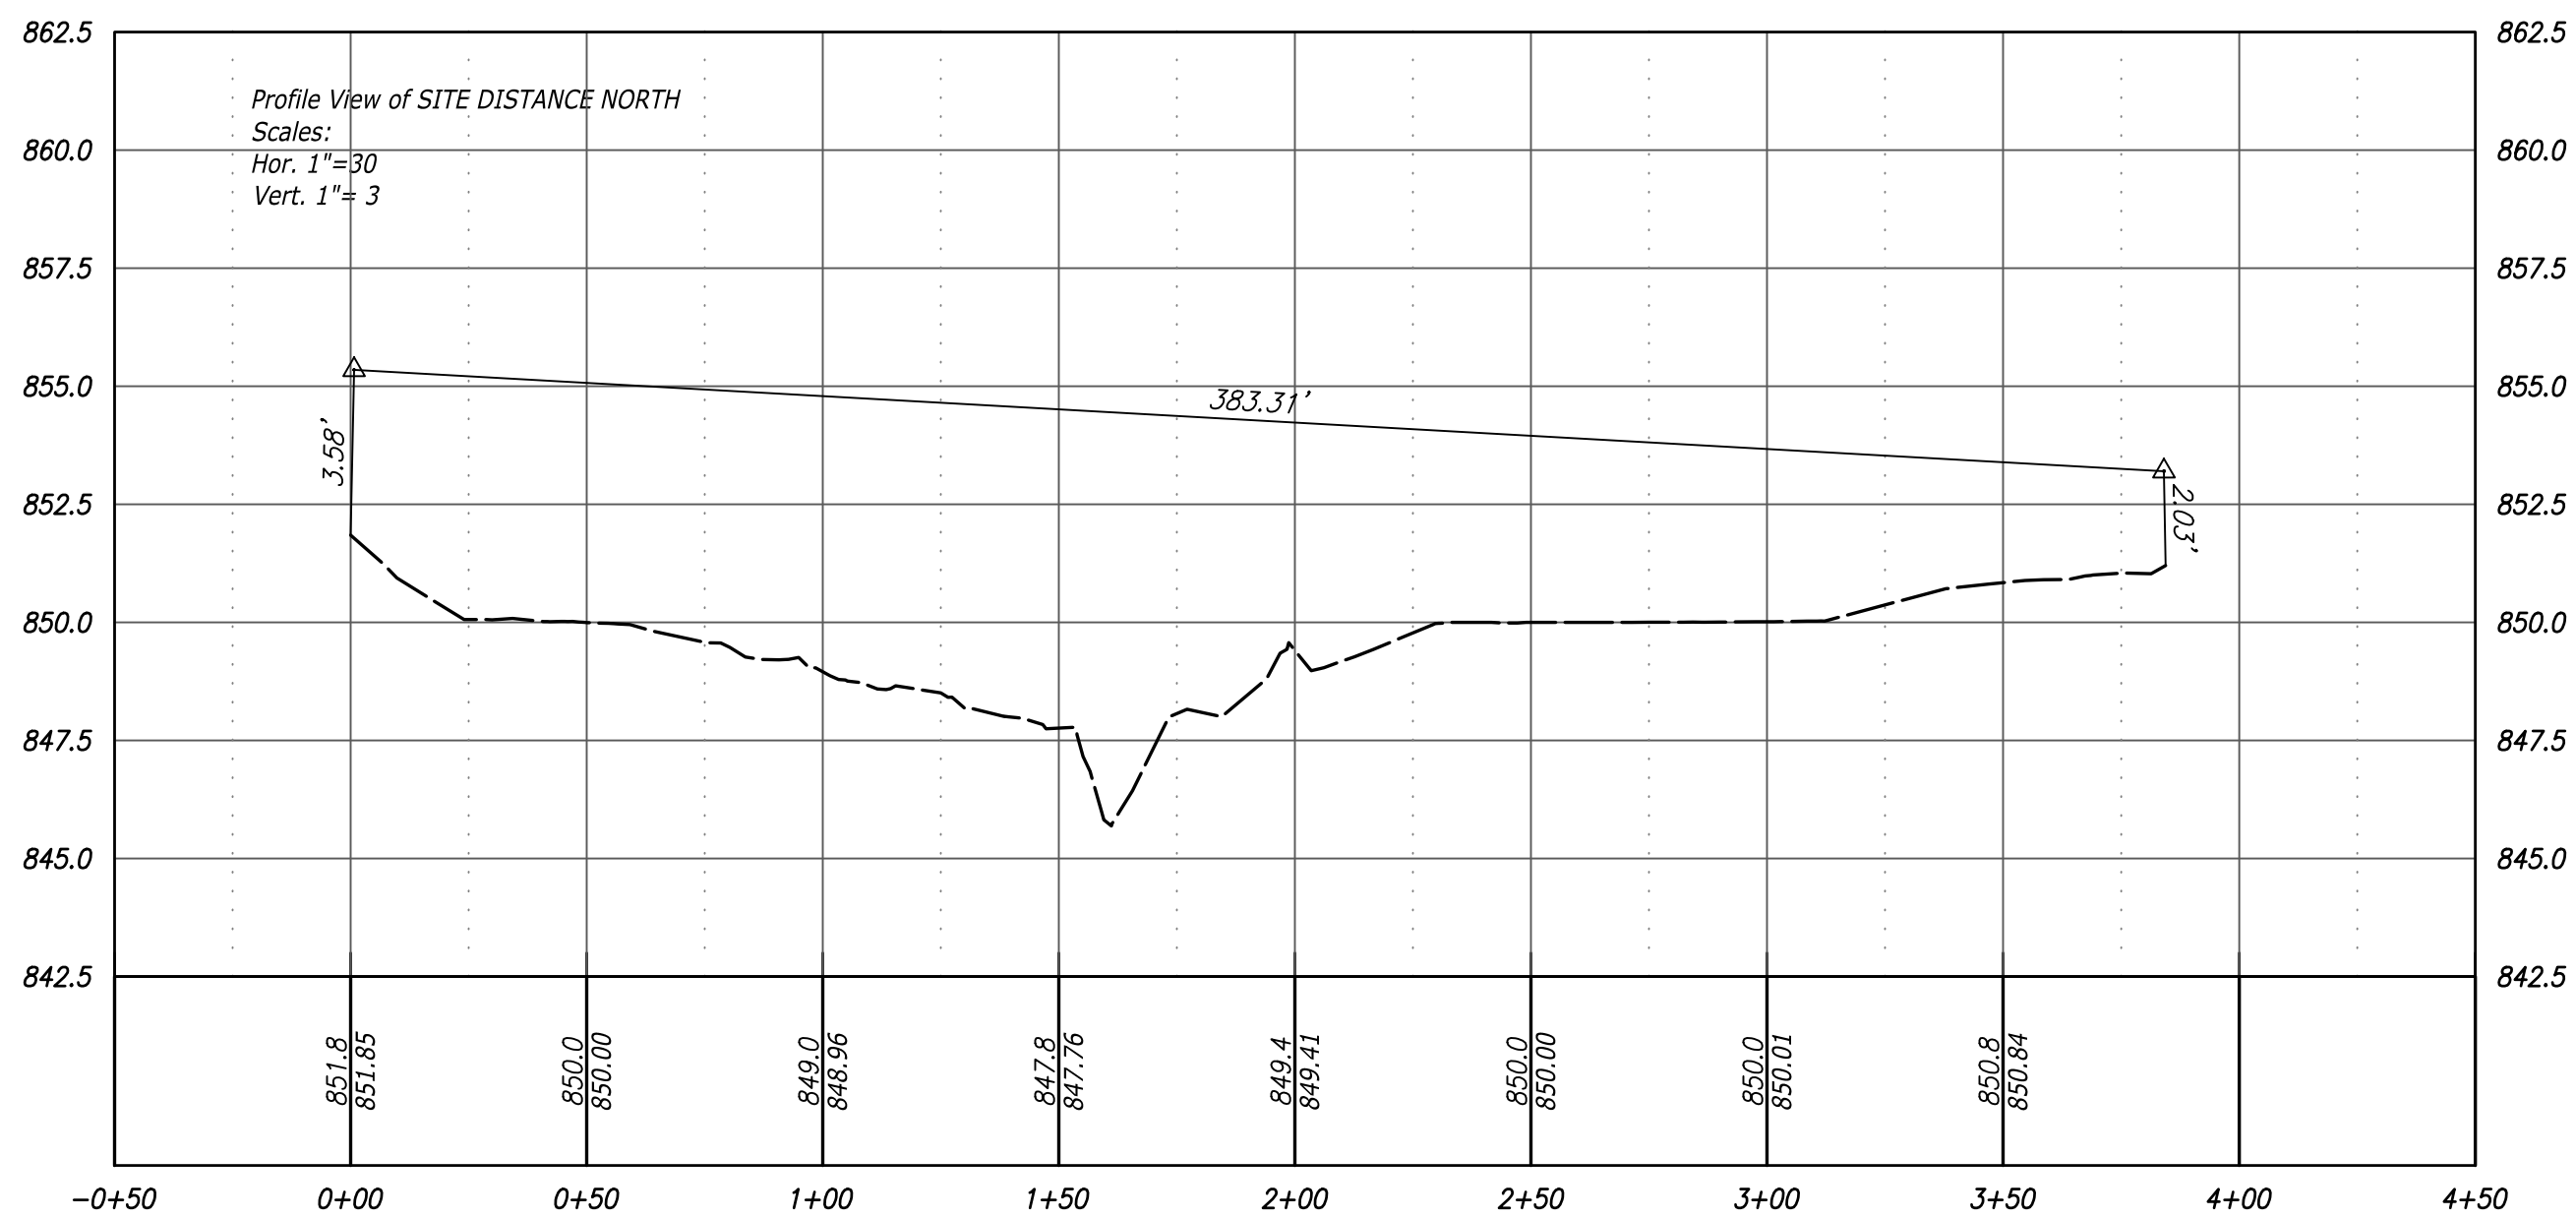

 		<i>BEECHWOOD PLACE SUBDIVISION</i>		
		<i>CLIENT CODE:</i> <i>CHARTER</i>	<i>SHEET TITLE:</i> <i>Site Distance Plan & Profiles</i>	<i>SHEET NO.</i>
		<i>DATE:</i> <i>9/30/2026</i>	 <i>M.D. WALKER & ASSOCIATES</i> <i>LAND SURVEYORS CIVIL & STRUCTURAL ENGINEERS</i> <i>(513) 284-3232</i> <i>6809 MAIN ST. #1064</i> <i>CINCINNATI, OH 45244</i>	
		<i>SCALE:</i> <i>As Noted</i>		
		<i>FILE NAME: 8 SITE DISTANCE PROFILES.dwg</i> <i>FILE PATH: \\2026 Projects\\Gallenstein_Paul\\Beechwood\\Cad\\Concept Plan 2026\\Sheets\\</i>		